



RESTRICTED

USS AG 73

NO.	ORDER OF PLANS
1	COVER SHEET
2	GEN. INFORMATION
3	OUTBOARD PROFILE
4	INBOARD PROFILE
5	BRIDGE DECK - TOP OF HOUSE & GUN PLATFORM
6	BOAT DECK
7	MAIN DECK
8	SECOND DECK
9	FIRST PLATFORM
10	SECOND PLATFORM
11	HOLD
12	INNER BOTTOM
13	TYPE CROSS SECTIONS

[illegible]

BOOKLET
OF
GENERAL PLANS

BUREAU OF SHIPS NO.AG73 - S0103-611305

EXAMINED & FOUND CORRECT _____
AS A BOOKLET OF GENERAL PLANS

DATE 10/30/45 - FOR FIELD PRODUCTION SUPERINTENDENT

FIREPLUGS		
DECK	FRAME	PORT OR STB'D.
HOLD	19-20	PORT & STBD
"	43-50	STBD
"	50-51	"
"	75-76	"
"	126-127	"
"	129-130	PORT
2ND PLATFORM	19-20	STBD
"	25-26	"
"	44-45	"
"	55-56	PORT
"	72-73	STBD
"	133-134	PORT & STBD
"	135-136	PORT & STBD
"	154-155	PORT
1ST PLATFORM	22-23	STBD
"	30-31	"
"	40-41	"
"	54-55	PORT & STBD
"	76-77	STBD
"	133-134	"
"	134-135	PORT
2ND DECK	4-5	PORT
"	19-20	"
"	38-39	"
"	41-42	"
"	67-68	"
"	68-69	"
"	88-89	STBD
"	93-94	PORT
"	133-134	"
"	134-135	"
"	134-155	"
"	172-173	"
TYNEN DECK FLAT	6-7	"
MAIN DECK	9-10	"
"	36	"
"	71-72	PORT & STBD
"	87-88	STBD
"	95-96	PORT
"	122-123	"
"	123-124	STBD
"	146-147	PORT
"	160-161	"

FIREPLUGS (CON'T)		
DECK	FRAME	PORT OR STB'D.
BOAT DECK	94-95	PORT
"	102-103	PORT & STBD
BRIDGE DECK	94-95	PORT

LIFE FLOATS & NETS				
Nº	Nº PERSONS	LOCATION	DIMENSIONS	TOTAL PERSONS
4	25 PERSON RAFT	MAIN DECK FR. 15-19 P/s	9'-0" x 5'-0"	100
4	DO.	BOAT DECK FR. 61-63 P/s	DO.	100
4	DO.	DO. FR. 88-90 P/s	DO.	100
4	DO.	DO. FR. 132-136 P/s	DO.	100
4	DO.	DO. FR. 161-166 P/s	DO.	100
1	25 PERSON NET	FWD. GUN PLATFM. FR. 10 &	10'-0" x 21'-0"	25
2	DO.	BOAT DECK FR. 56-61 P/s	DO.	50
2	DO.	DO. FR. 77-82 P/s	DO.	50
2	DO.	DO. FR. 92-97 P/s	DO.	50
2	DO.	DO. FR. 114-119 P/s	DO.	50
2	DO.	DO. FR. 121-126 P/s	DO.	50
2	DO.	TOP OF MAIN DECK HOUSE FR. 157-158 P/s	DO.	50
1	DO.	DO. FR. 179-180 &	DO.	25
4	DO.	TOP OF HOUSE FR. 87-98 P/s	DO.	100
2	DO.	DO. FR. 102-103 P/s	DO.	50
		TOTAL		1000

BOATS				
Nº	TYPE & LOCATION	DIMENSIONS	CAPACITY	TOTAL PERSONS
2	40 FT. MOTOR LAUNCH MAIN DECK FRs. 43-60 P/s.	40'-0" 10'-9"	90 EACH	180
2	40 FT. MOTOR LAUNCH BOAT DECK FRs. 114-130 P/s	DO.	90 EACH	180
2	MOTOR WHALE BOAT & SCHAT BOAT DECK FRs. 101-111 P/s.	26'-0" 7'-4"	22 EACH	44
	TOTAL PERSONS			404

PRINCIPAL DIMENSIONS	
L.O.A.	441'-6"
L.B.P. - 25'-3 1/4" W.L.	416'-0"
BREADTH - MLD.	56'-10 3/4"
DEPTH TO MAIN DECK - MLD.	37'-4"
LOAD DRAFT (L.W.L.)	22'-0"
HEIGHT OF FORE MAST ABOVE L.W.L.	60'-0"
HEIGHT OF MAIN TOPMAST ABOVE L.W.L.	79'-10"
HEIGHT OF RADAR MAST ABOVE L.W.L.	84'-0"
HEIGHT OF MIZZEN TOP MAST ABOVE L.W.L.	86'-10"

ACCOMMODATIONS						
LOCATION	OFF'S	C.P.O.	CREW	TECH.	TOTAL	
BRIDGE DECK FRs. 96-102	5				5	
BOAT DECK FRs. 83-102	19				19	
MAIN DECK FRs. 79-104	16				16	
SECOND DECK FRs. 25-39			125		125	
DO. DO. DO. 39-50			118		118	
DO. DO. DO. 50-68			174		174	
DO. DO. DO. 77-88		57			57	
DO. DO. DO. 75-85	6				6	
DO. DO. DO. 68-76				6	6	
DO. DO. DO. 134-154			192		192	
DO. DO. DO. 154-162			52		52	
FIRST PLATFORM FRs. 39-50			122		122	
TOTAL	46	57	783	6	892	



PROPELLERS	
CENTER OF SCREW FWD. OF A.P.	3'-4 1/2"
& OF RUDDER STOCK AFT OF A.P.	11 1/2"

LIGHT DATA			
ITEM Nº	KIND	LOCATION	HT. ABV. L.W.L.
1	FWD. ANCHOR LIGHT	FORE MAST PREVENTER-S	51'-0"
2	MAST HEAD LIGHT	FORE MAST FR. 39	60'-5"
3	FORE TRUCK LIGHT	MAIN MAST FR. 68	80'-7"
4	RANGE LIGHT	MAIN MAST FR. 68	78'-3"
5	BLINKER LIGHTS	MAIN MAST FR. 68 P/s	78'-6"
6	MAIN TRUCK LIGHT	MIZZEN MAST FR. 134	87'-7"
7	SCREENED SPEED LIGHT	GUN DIRECT. SHIELD FR. 163	42'-6"
8	AFT ANCHOR LIGHT	ENSIGN STAFF FR. 183	36'-6"
9	STERN LIGHT - WHITE	ENSIGN STAFF FR. 183	27'-4"
10	STERN LIGHT - BLUE	ENSIGN STAFF FR. 183	25'-1"
11	WAKE LIGHT	STERN.	20'-6 3/4"

LOCKERS							
LOCATION	TYPE "A"	TYPE "B-1"	TYPE "B-2"	TYPE "D"	NO. OF INCH LOCKS	PEA COAT LOCKS	WARD ROBE
	3 HIGH	2 HIGH	3 HIGH				
BRIDGE DECK FRs. 96-102							5
BOAT DECK FRs. 83-102							11
MAIN DECK FRs. 79-104							7
SECOND DECK FRs. 25-39		20	34		128	7	
DO. DO. DO. 39-50		26	21		120	6	
DO. DO. DO. 50-68		40	27	27	174	10	
DO. DO. DO. 66-88	57				12	57	
DO. DO. DO. 75-85 STBD.							3
DO. DO. DO. 68-76 STBD.	8				2	8	
DO. DO. DO. 134-154		38	38		190	10	
DO. DO. DO. 154-162		11	10		53	4	
FIRST PLATFORM FRs. 39-50		26	22		122	7	
TOTAL	65	161	152	41	852	44	26

GENERAL INFORMATION


BUREAU OF SHIPS NO. AG73-SO103-611305

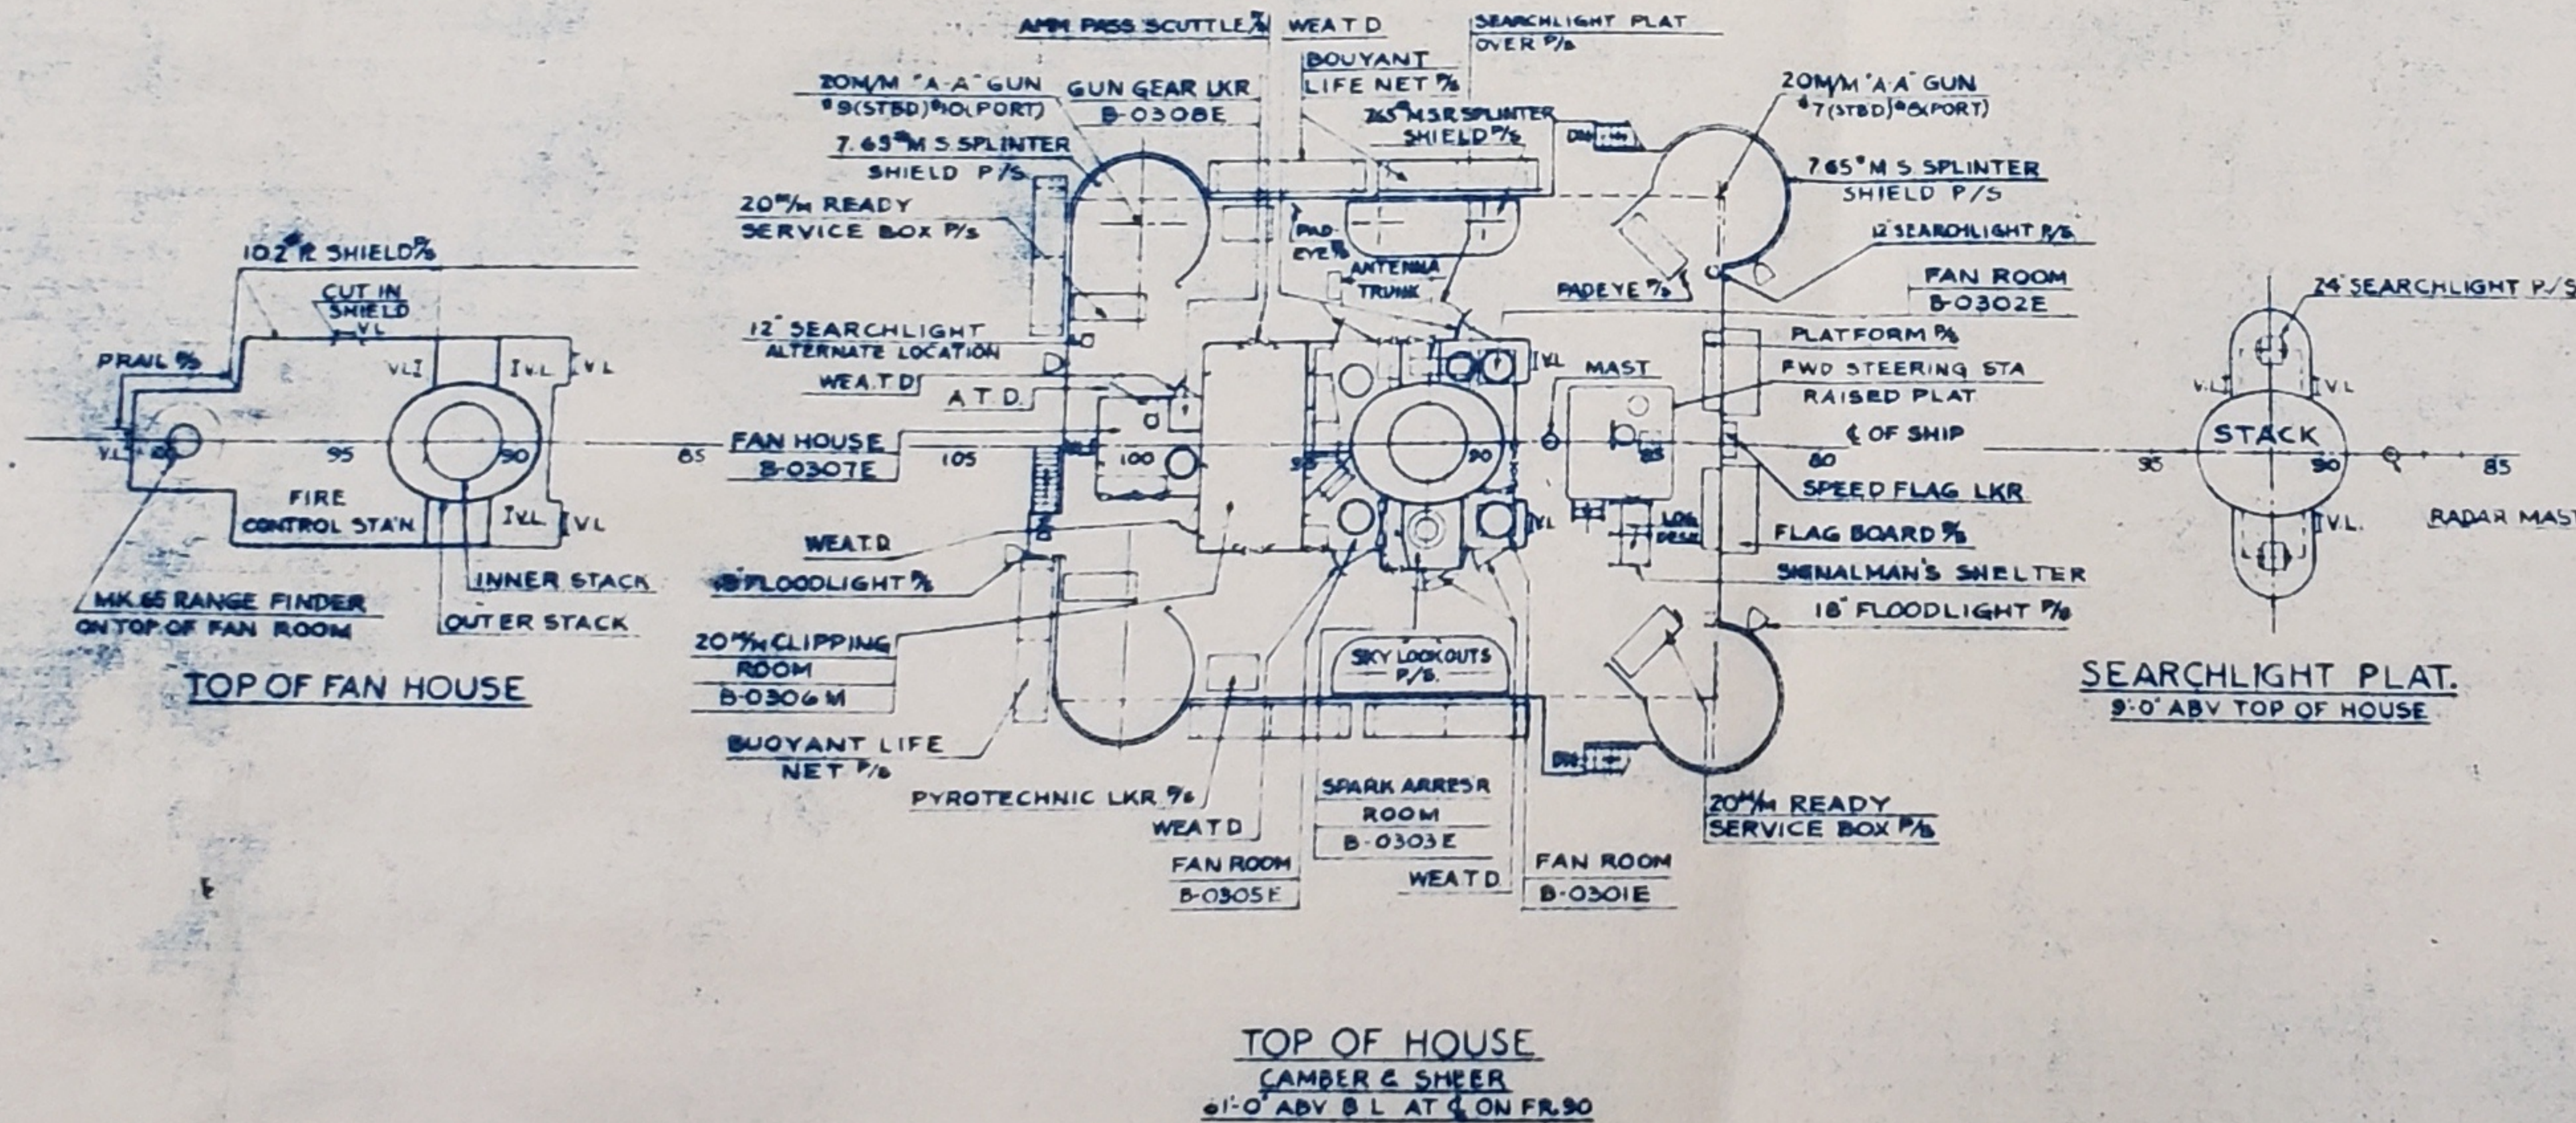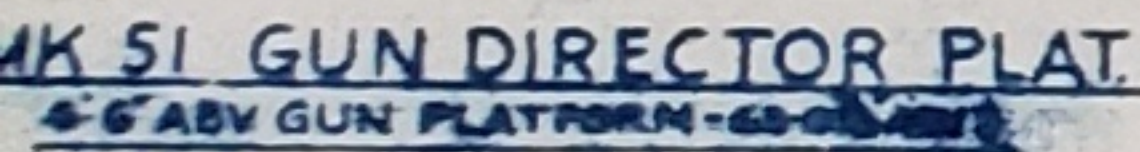

AP	ANTI AIRCRAFT
AA	AIR TIGHT
AT	AIR TIGHT DOOR
ATD	AMMUNITION
AMM	BERTH
B	BASE LINE
B	CHIFFONIER
CHIFF	CENTERLINE
C	DOWN
DN	EXTINGUISHER
EXT	FUME TIGHT
FT	FLAT TOP DESK
FTD	FILING CABINET
FC	FORWARD
FWD	FIRE PLUG & HOSE RACK
FPEHR	GENERATOR
GEN	LAVATORY
L	LOCKER
LKR	LIGHT LOCK
LL	MEDIUM STEEL
MS	MILLIMETER
M/M	NON TIGHT
NT	PLATE
R	PORT-STARBOARD
P/S	REFRIGERATOR
REFR	ROOM
RM	SINK
S	SECRETARY BUREAU
SD	STATE ROOM
SK	SHOWER
SH	SAFE LOCKER
SL	TOILET & SHOWER
TES	TYPEWRITER DESK
TWD	VERTICAL LADDER
V.L	WARDROOM STATE ROOM
WR.SR.	WARDROBE
WR	WATER CLOSET
WC	WATERTIGHT
WT	WEATHER TIGHT DOOR
WEATD	SEWING MACHINE
SM	


BRIDGE DECK, TOP OF HOUSE
& GUN PLATFORM
BUREAU OF SHIPS NO. AG 73 - S0103 - 611305

SCALE $1/16" = 1'-0"$

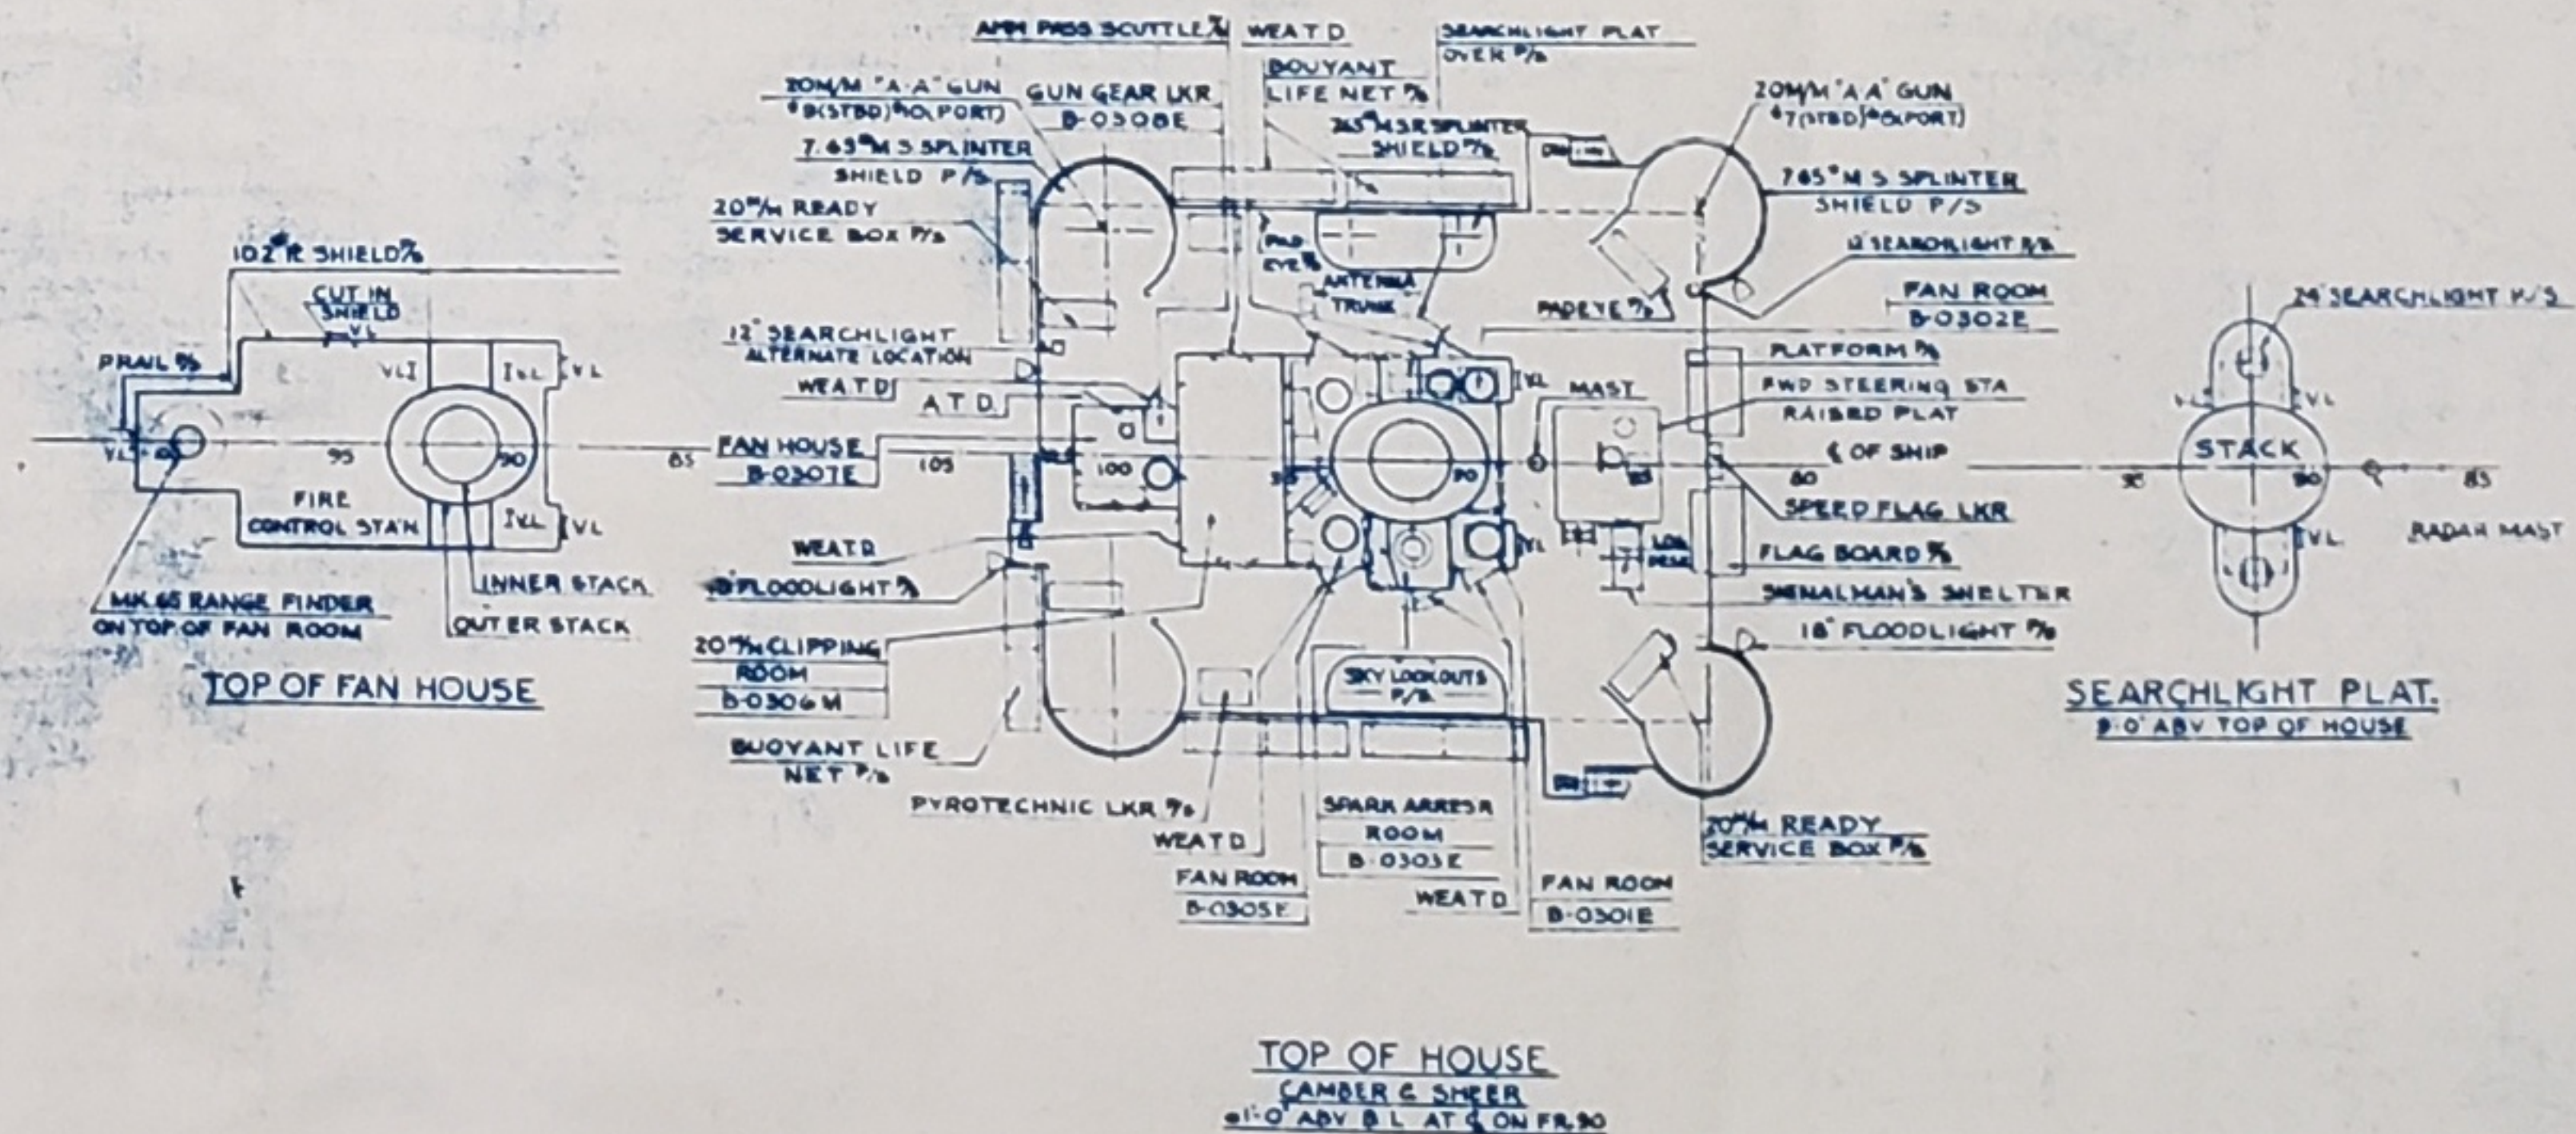


AP	AIRPORT
AA	ANTI AIRCRAFT
AT	AIR TIGHT
ATD	AIR TIGHT DOOR
AMM	AMMUNITION
B	BERTH
B	BASE LINE
CHIFF	CHIFFRONIER
C	CENTERLINE
DN	DOWN
EXT	EXTINGUISHER
FT	FUME TIGHT
PTD	FLAT TOP DESK
F	FILING CABINET
FWD	FORWARD
FFLH	FIRE FLAME HOST RACK
GEN	GENERATOR
L	LAVATORY
LKR	LOCKER
LL	LIGHT LOCK
MS	MEDIUM STEEL
MM	MILLIMETIK
NT	NON TIGHT
R	PLATE
PA	PORT-STARBOARD
REFR	REFRIGERATOR
RM	ROOM
S	SINK
SD	SECRETARY BUREAU
SK	STATE ROOM
SM	SHOWER
SL	SAFE LOCKER
T&S	TOILET & SHOWER
TWD	TYPEWRITER DESK
VL	VERTICAL LADDER
VR SR	WARDROOM STATE ROOM
W	WARDROBE
WC	WATER CLOSET
WT	WATER TIGHT
WEA T D	WEATHER TIGHT DOOR
SM	SEWING MACHINE

SCALE 1/16" = 1'-0"

 

TOP OF MAIN DK. HOUSE AFT.

BOAT DECK

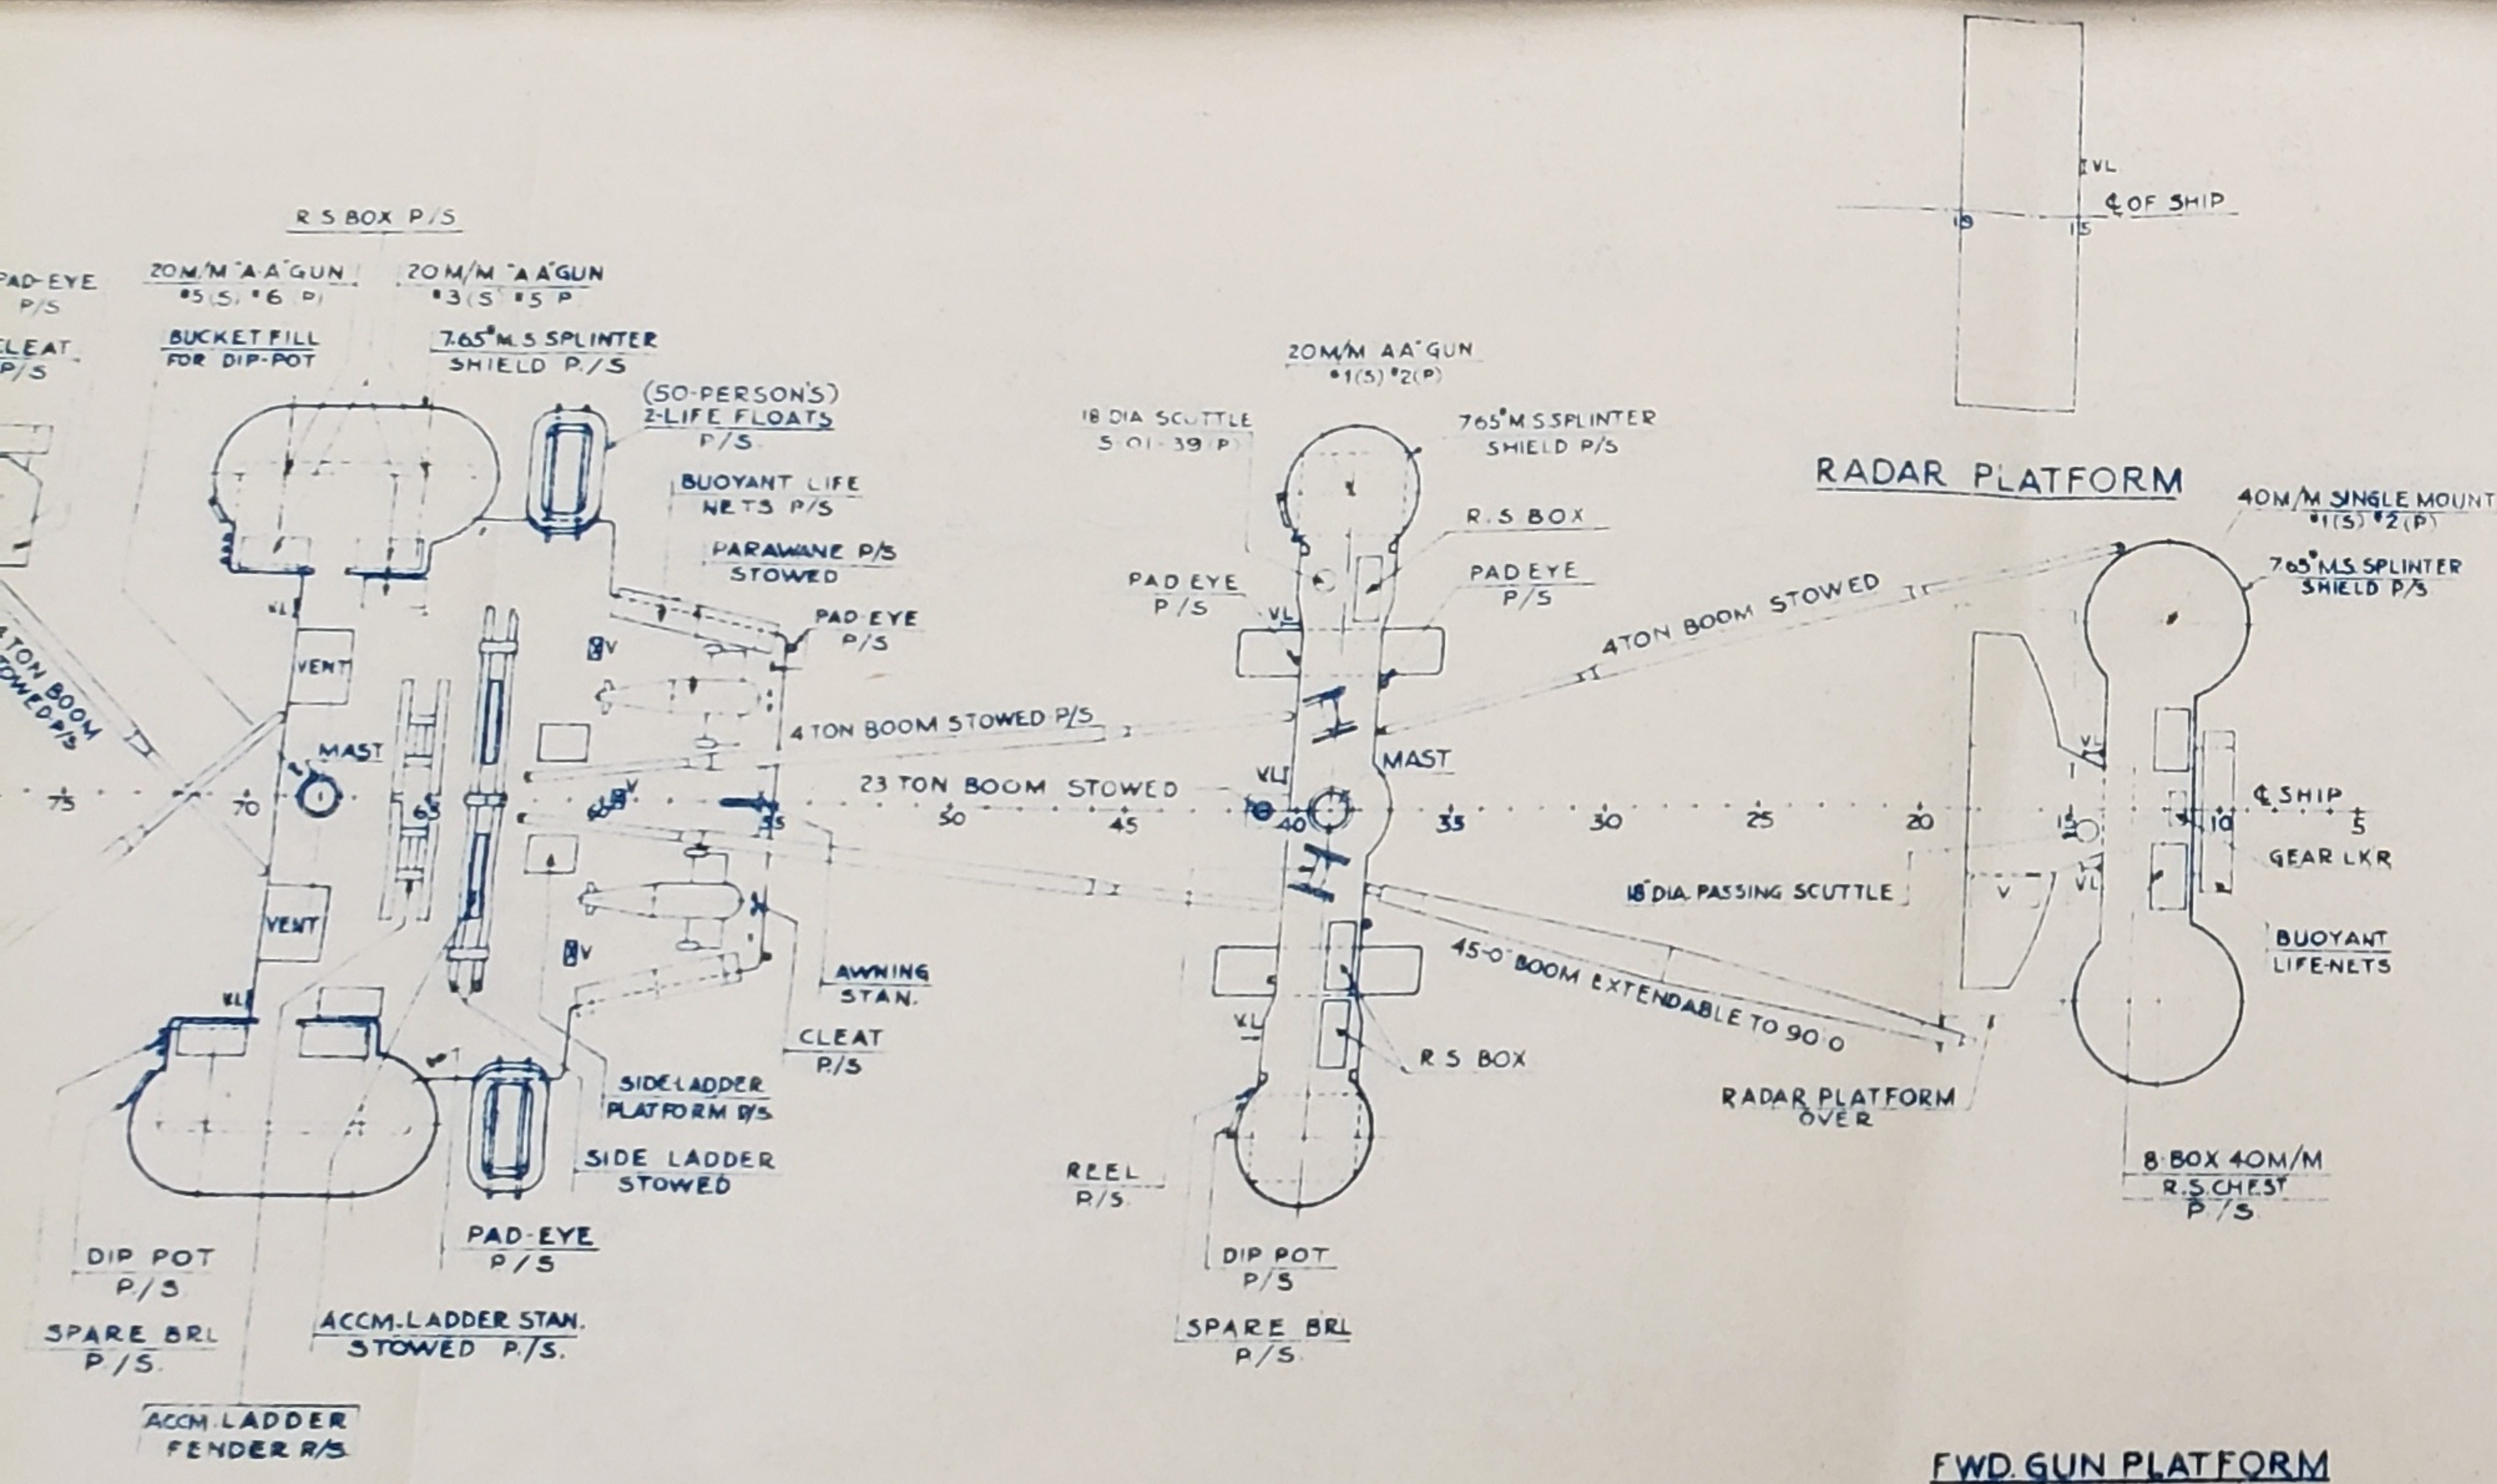


LIST OF ABBREVIATIONS

AA	ANTI AIRCRAFT
AT	AIR TIGHT
ATD	AIR TIGHT DOOR
B	BERTH
BRL	BARREL
CAL	CALIBER
CHIF	CHIFFONIER
C	CENTER LINE
CP	CONTROL PANEL
DB	DOUBLE BERTH
DN	DOWN
FWD	FORWARD
FFHR	FIRE PLUG HOSE RACK
FP	FIRE PLUG
FT	FUME TIGHT
L	LAVATORY
LKR	LOCKER
MS	MEDIUM STEEL
M/M	MILLIMETER
NT	NON TIGHT
NTJ	NON TIGHT JOINER
RS	READY SERVICE
S	SINK
SB	SECRETARY BUREAU
SHES	SHELVES
SHR	SHOWER
SR	STATE ROOM
T&S	TOILET & SHOWER
V	VENT
VL	VERTICAL LADDER
WC	WATER CLOSET
WR	WARDROBE
WR.O.S.	WARDROOM OFFICERS SHOWER
WR.O.W.C.	WARDROOM OFFICERS WATER CLOSET
WR.S.R.	WARDROOM STATEROOM
WT	WATER TIGHT
WEATD	WEATHER TIGHT DOOR

BOAT DECK

BUREAU OF SHIPS NO. AG73-S0103-611305

SCALE 1/16" = 1'-0"

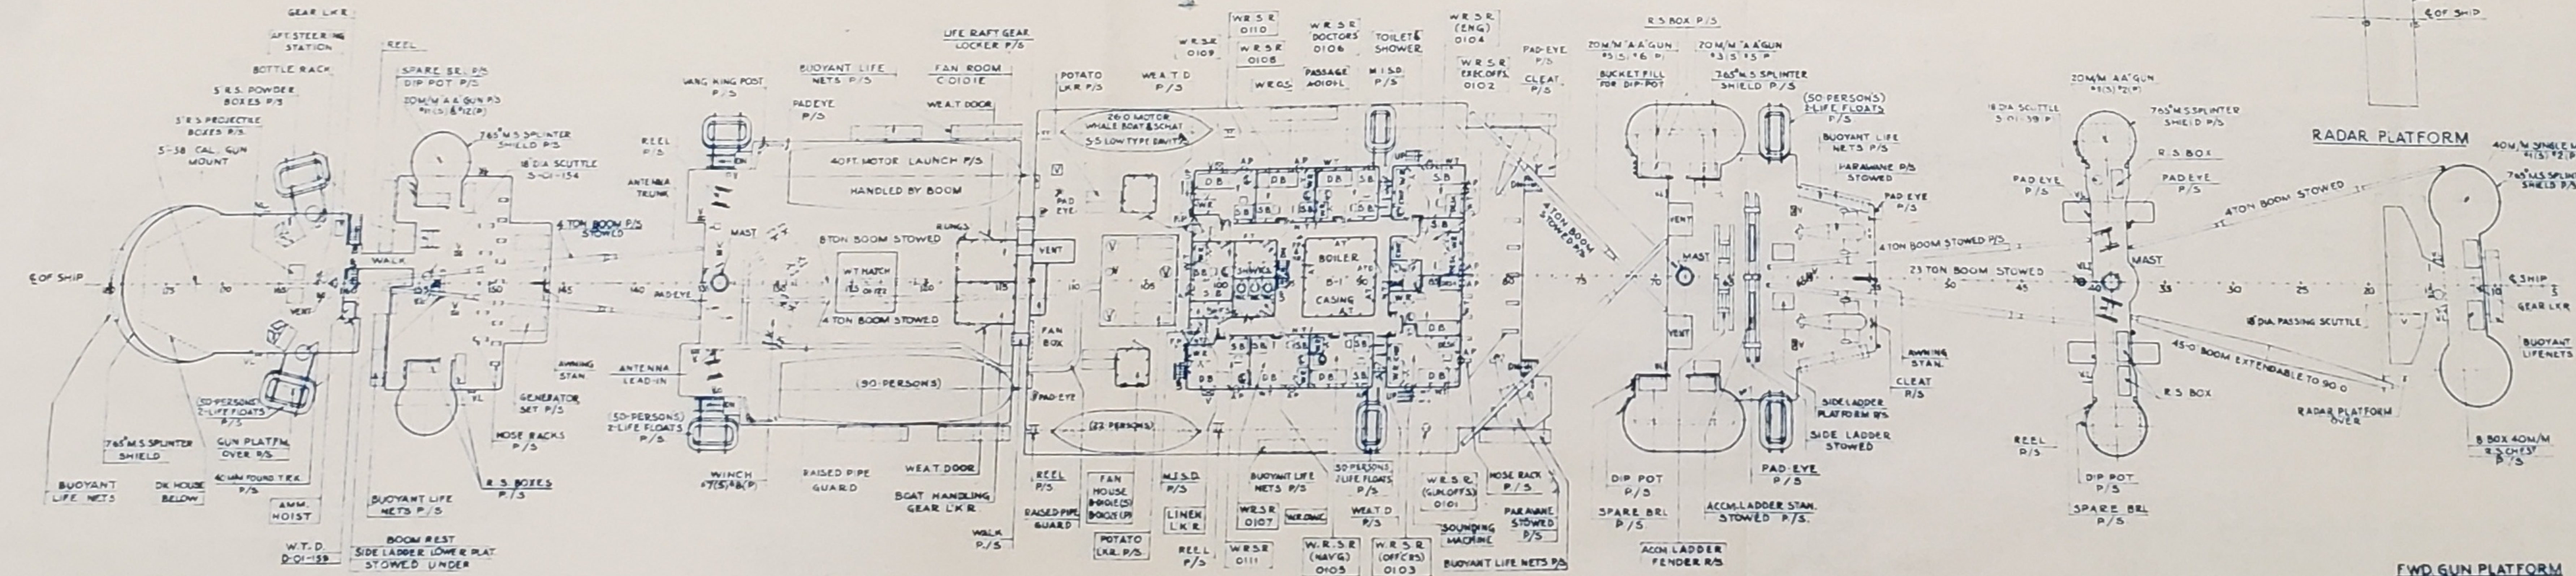


LIST OF ABBREVIATIONS


AA	ANTI AIRCRAFT
AT	AIR TIGHT
ATD	AIR TIGHT DOOR
B	BIRTH
BAL	BARREL
CAL	CALIBER
CH	CHRONOMETER
CL	CONTROL LINE
CP	CONTROL PANEL
DB	DOUBLE BERTH
DN	DOWN
FD	FORWARD
FR	FIRE PLUG & HOSE EACH
FP	FIRE PLUG
FT	FUMP TANT
L	LOCATOR
LHR	LOCATOR
M	MEDIUM STEEL
M/M	MILLIMETER
N	NON TIGHT
N/T	NON TIGHT JOINED
N/TJ	READY SERVICE
R/S	SHAW
S	SECRETARY BUREAU
SB	SECRETARY
SHS	SHelves
SHR	SHOWER
SR	STATE ROOM
TES	TOILET & SHOWER
V	VENT
VL	VERTICAL LADDER
WC	WATER CLOSET
WR	WARDROOM
WRDS	WARDROOM OFFICERS SHOWER
WRWC	WARDROOM OFFICERS WATER CLOSET
WRSR	WARDROOM STATEROOM
WT	WATER TIGHT
WEATD	WEATHER TIGHT DOOR


BOAT DECK

BUREAU OF SHIPS NO. AG73-S0103-611305

SCALE 1/16" = 1'-0"

 


 

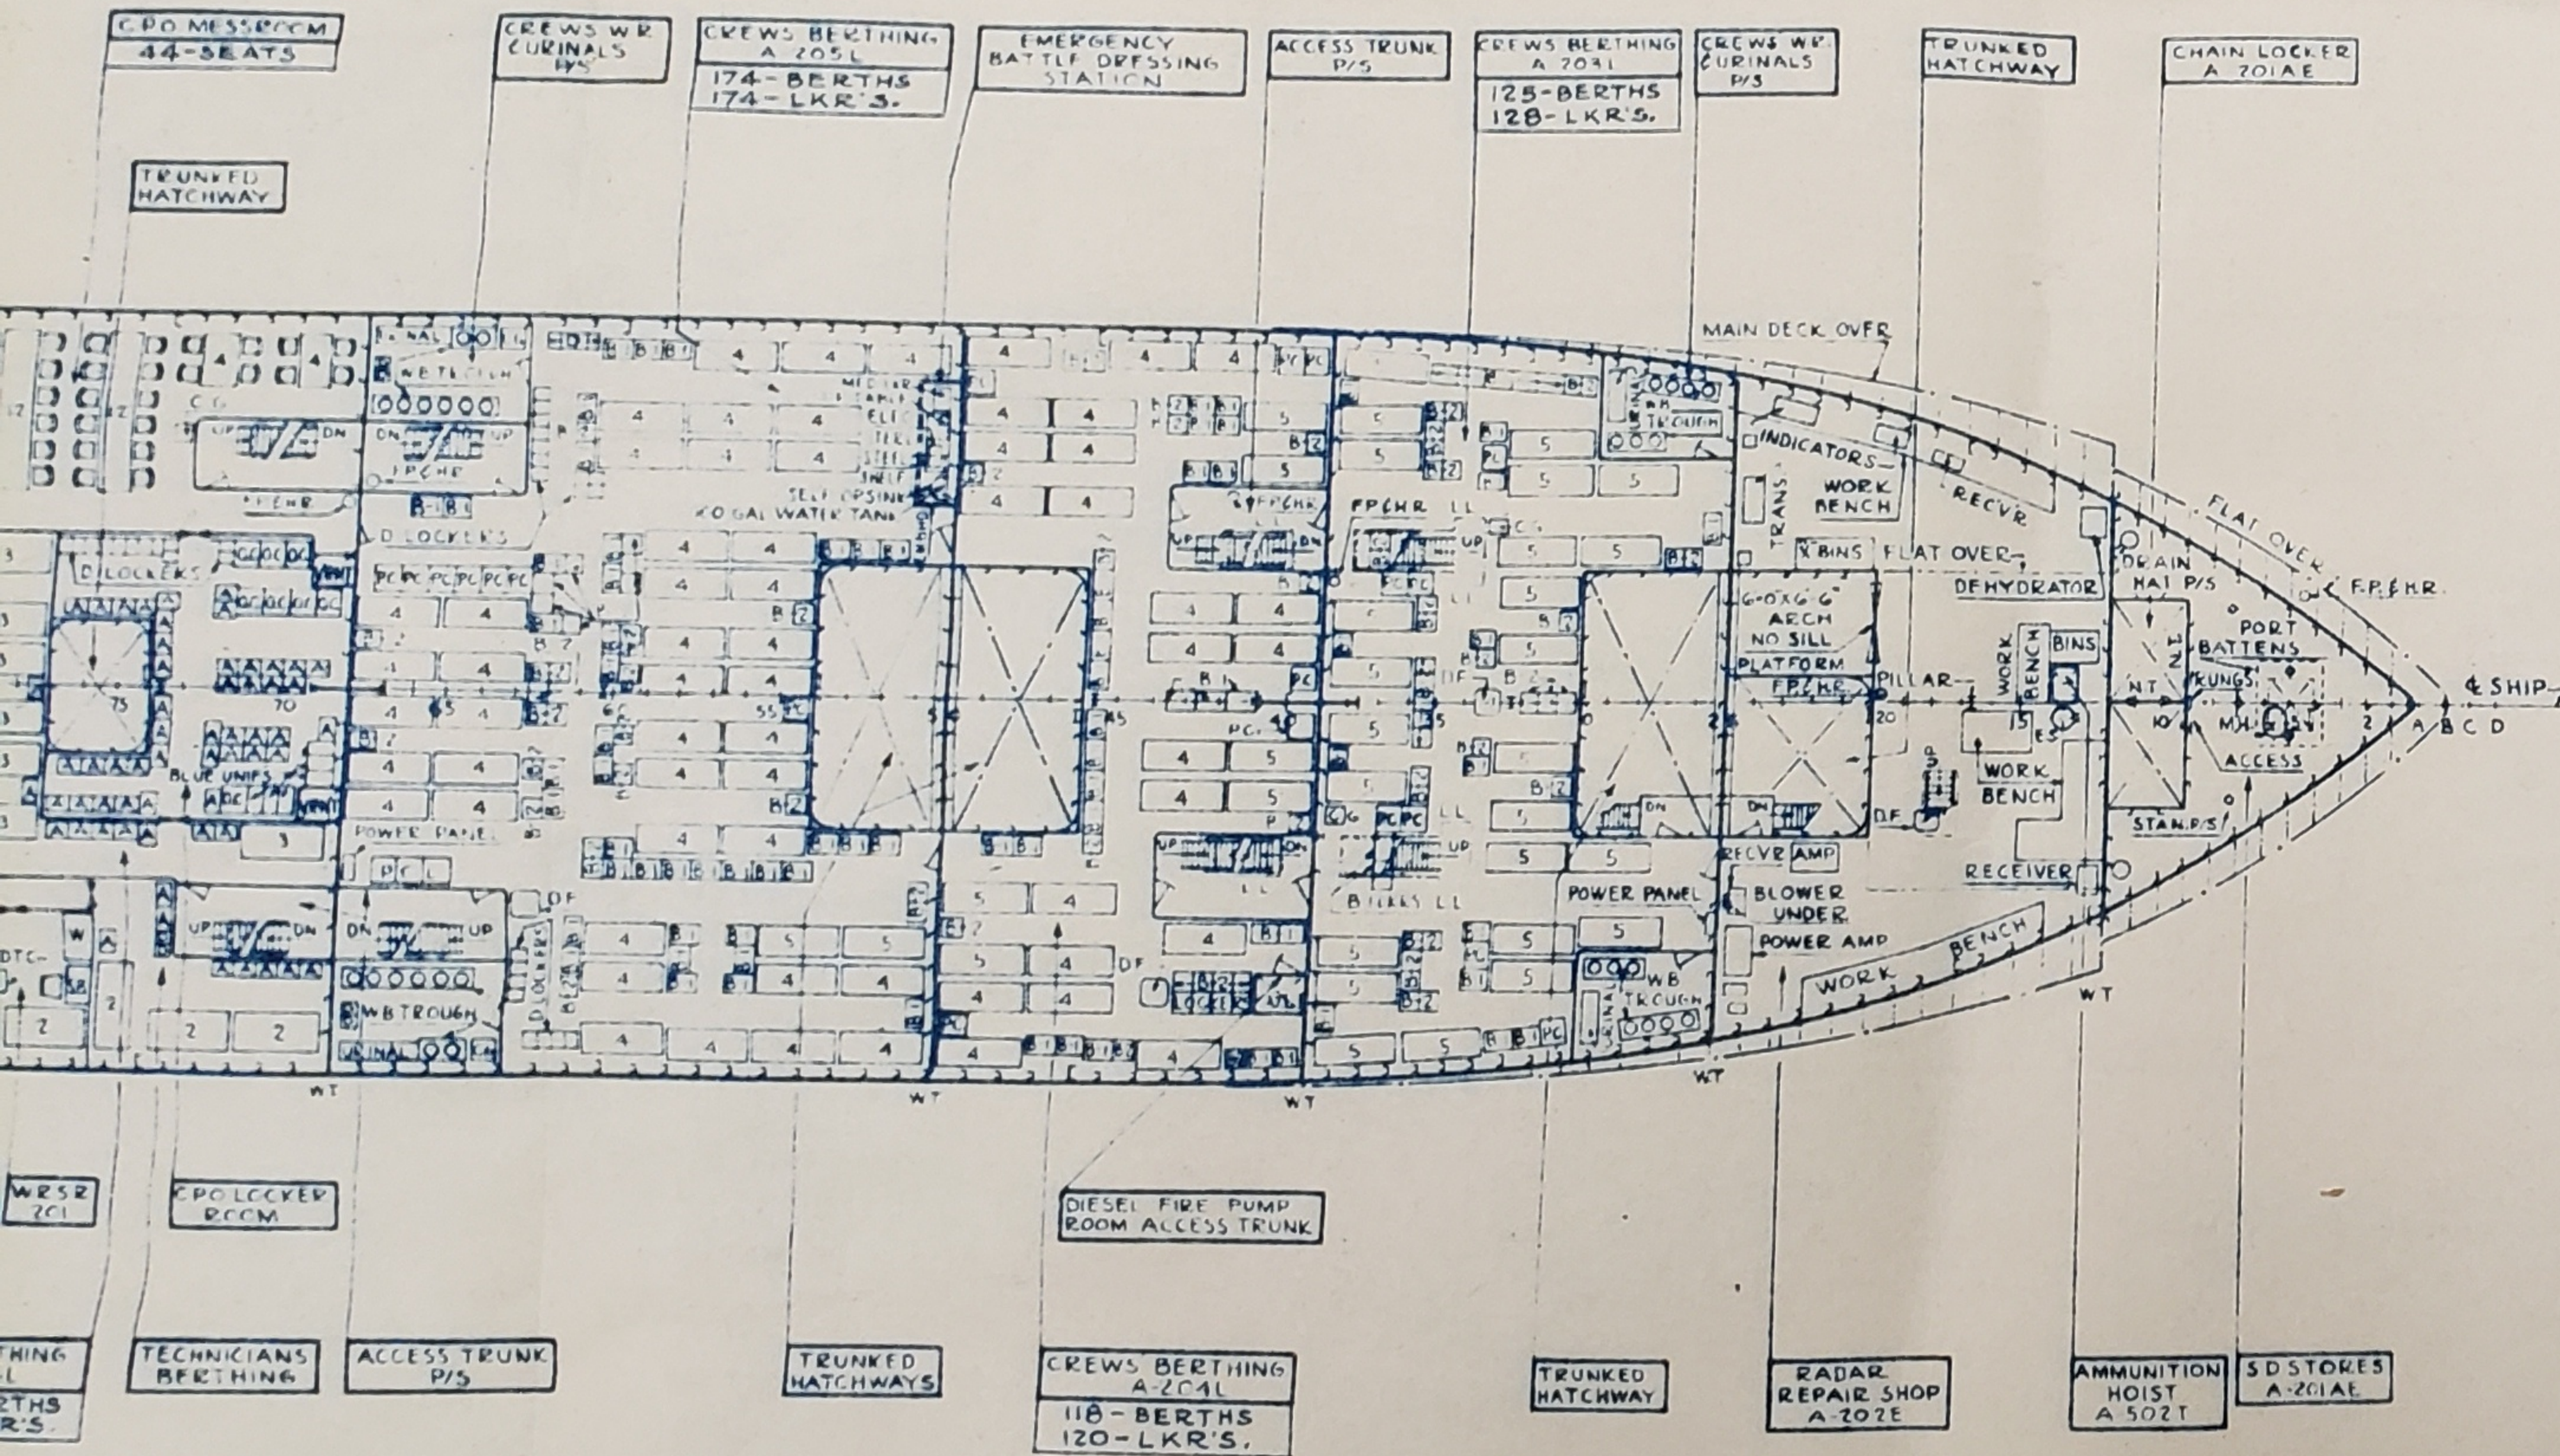

LIST OF ABBREVIATIONS.


ABV.---ABOVE	M.H.---MANHOLE
AMM.---AMMUNITION	MED.---MEDICAL
A.T.---AIRTIGHT	N.T.---NON TIGHT
BHD.---BULKHEAD	O.T.---OIL TIGHT
BOSN.---BOATSWAIN	OPER.---OPERATING
BL.---BASE LINE	O.C.---OVERCOAT
CL.---CENTERLINE	P/S.---PORT-STARBOARD
C.G.---CLEANING GEAR	P.---PLATE
C.---CHAIR	P.C.---PEACOCK
COAM.---COAMING	Q.A.---QUICK ACTING
DIA.---DIAMETER	R.M.---ROOM
DK.---DECK	S.---STEEL
DWG.---DRAWING	STAN.---STANCHION
DN.---DOWN	S.D.---SUPPLY DEPARTMENT
D.F.---DRINKING FOUNTAIN	T.W.D.---TYPEWRITER DESK
E.M.---EXPANDED METAL	UNIF.---UNIFORM
ELEC.---ELECTRIC	V.L.---VERTICAL LADDER
FP.H.R.---FIRE PLUG & HOSE RACK	W.B.---WASH BASIN
FR.---FRAME	W.T.---WATER TIGHT
F.T.---FUME TIGHT	W.R.---WASH ROOM
F.E.---FIRE EXTINGUISHER	W.R.S.R.---WARDROOM STATE ROOM
F.W.---FRESH WATER	W.C.---WATER CLOSET
H.---HATCH	W.---WARDROBE
INCL.---INCLINED	
LKR.---LOCKER	
LL.---LIGHTLOCK	

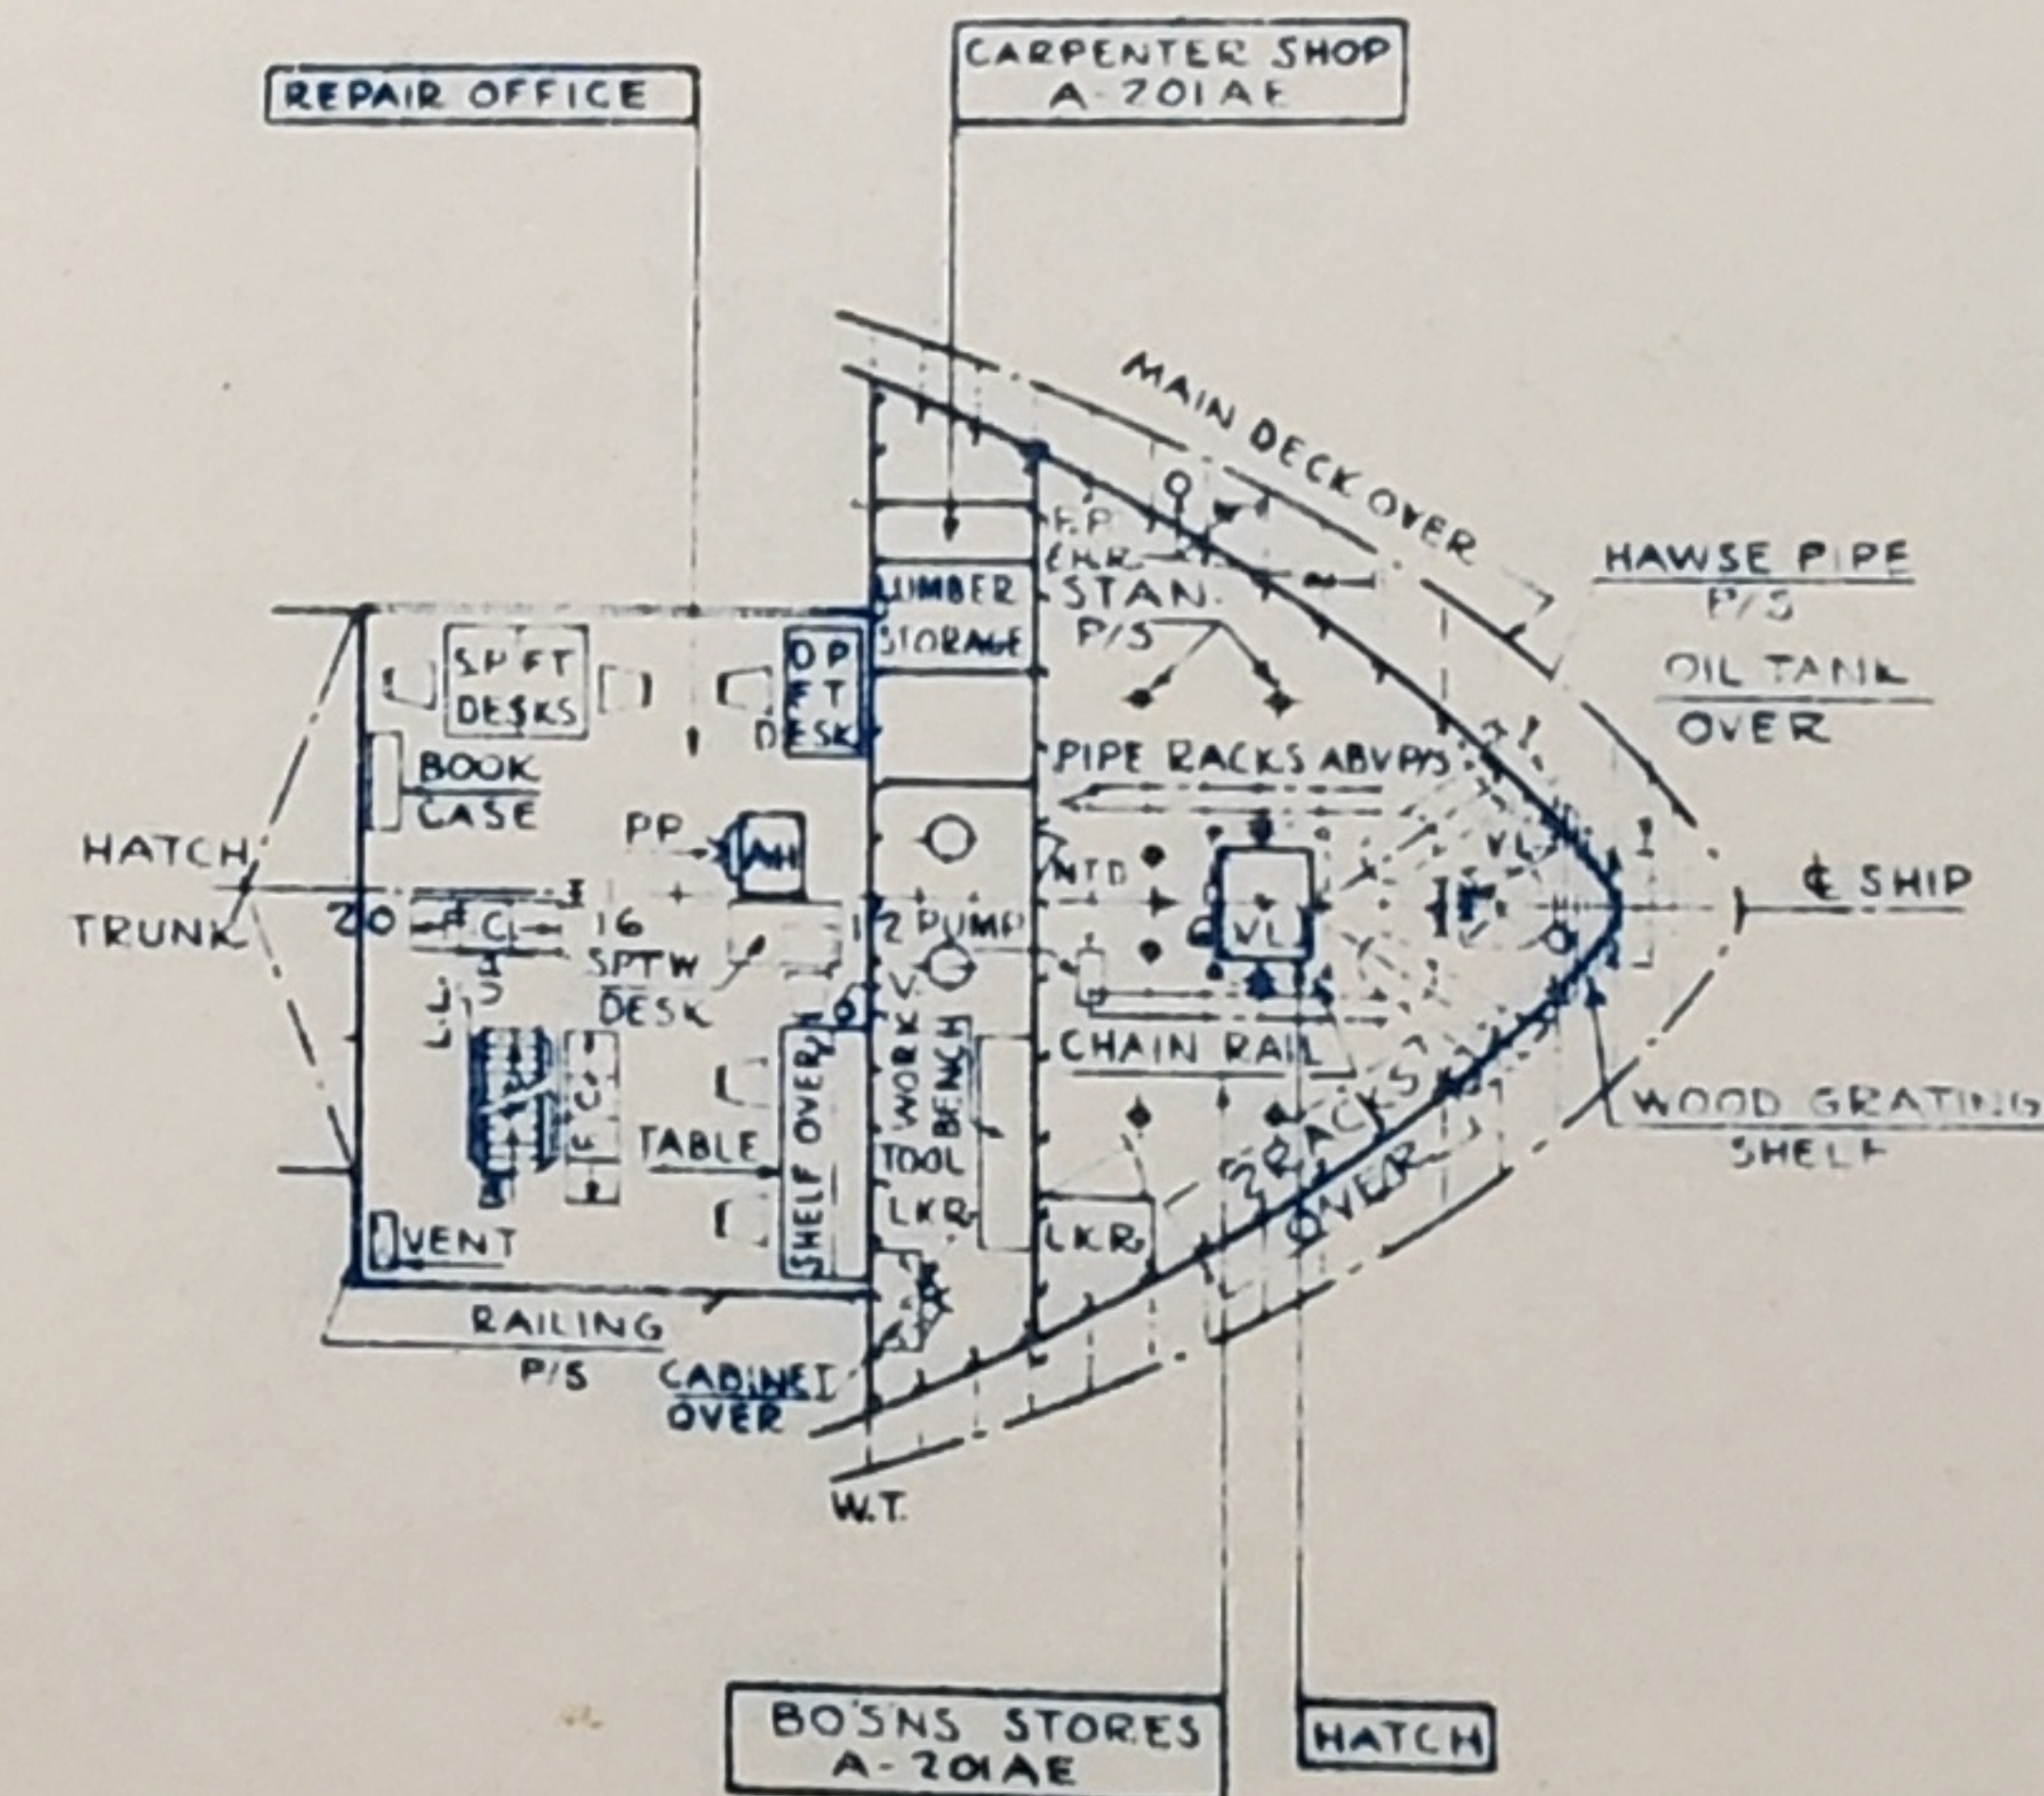



FLAT
BETWEEN MAIN & SECOND DECKS

BUREAU OF SHIPS NO. AG73-S0103-611305

SCALE 1/16" = 1'-0"

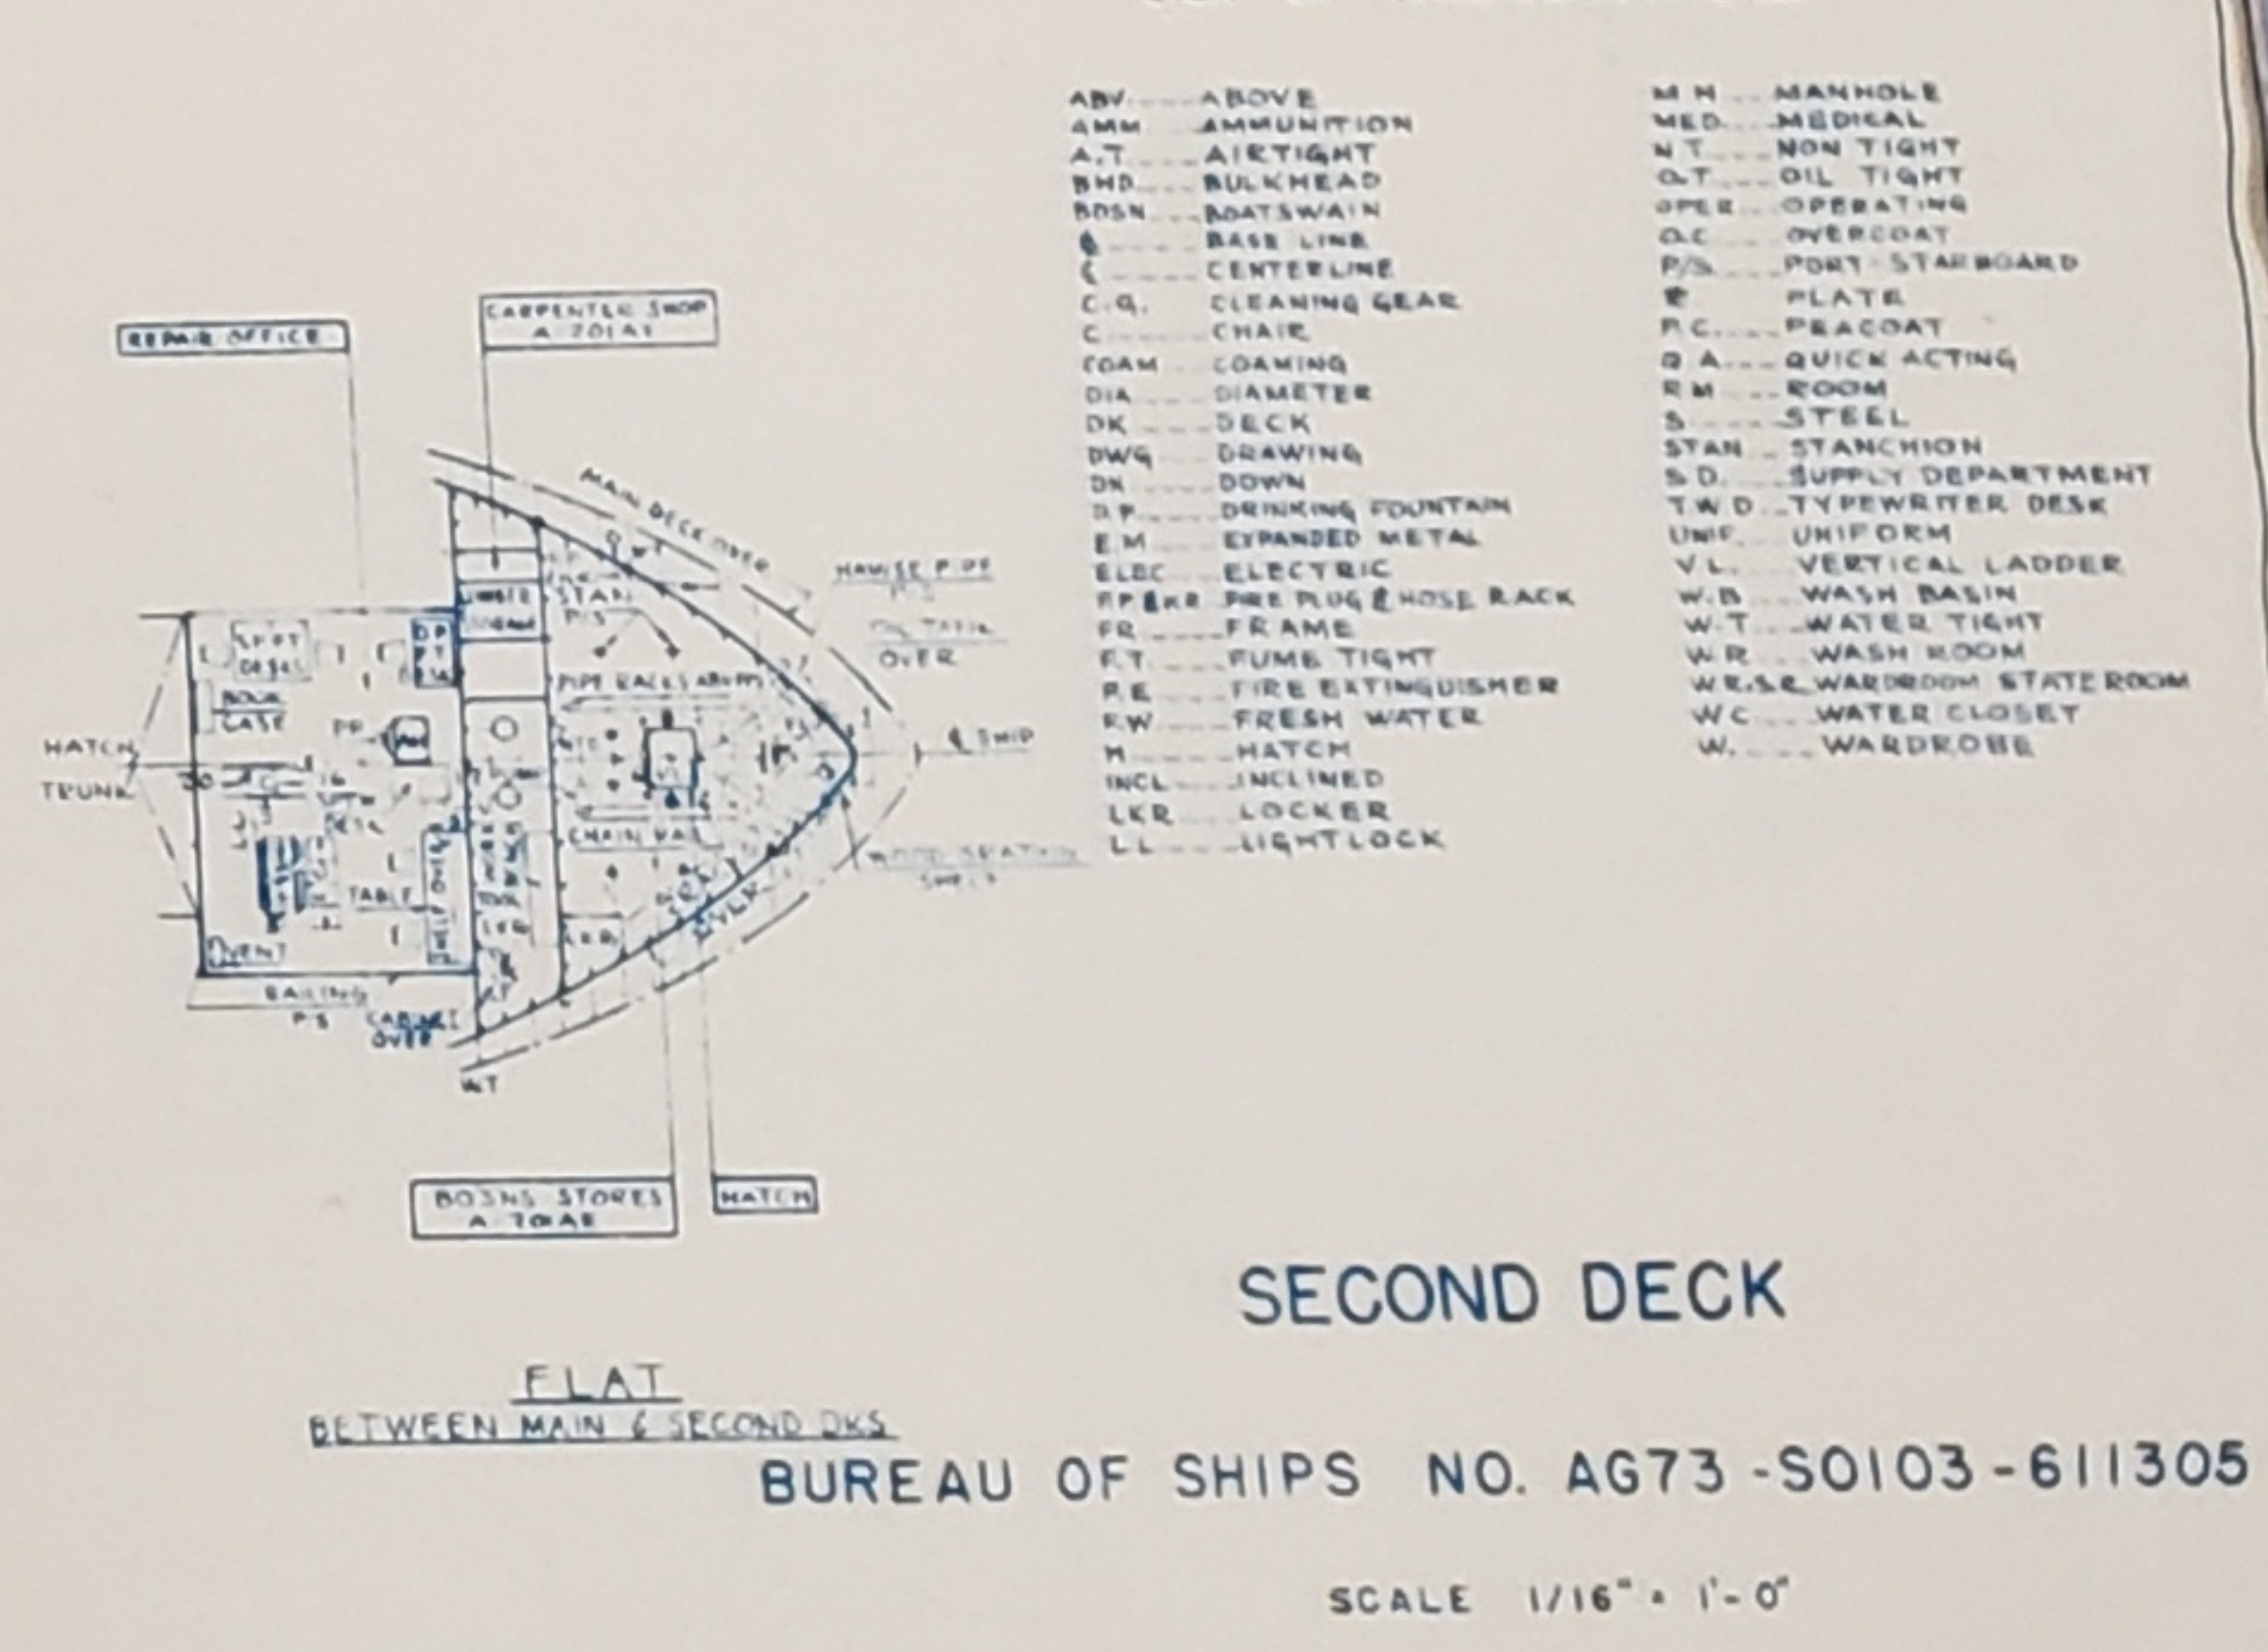

 

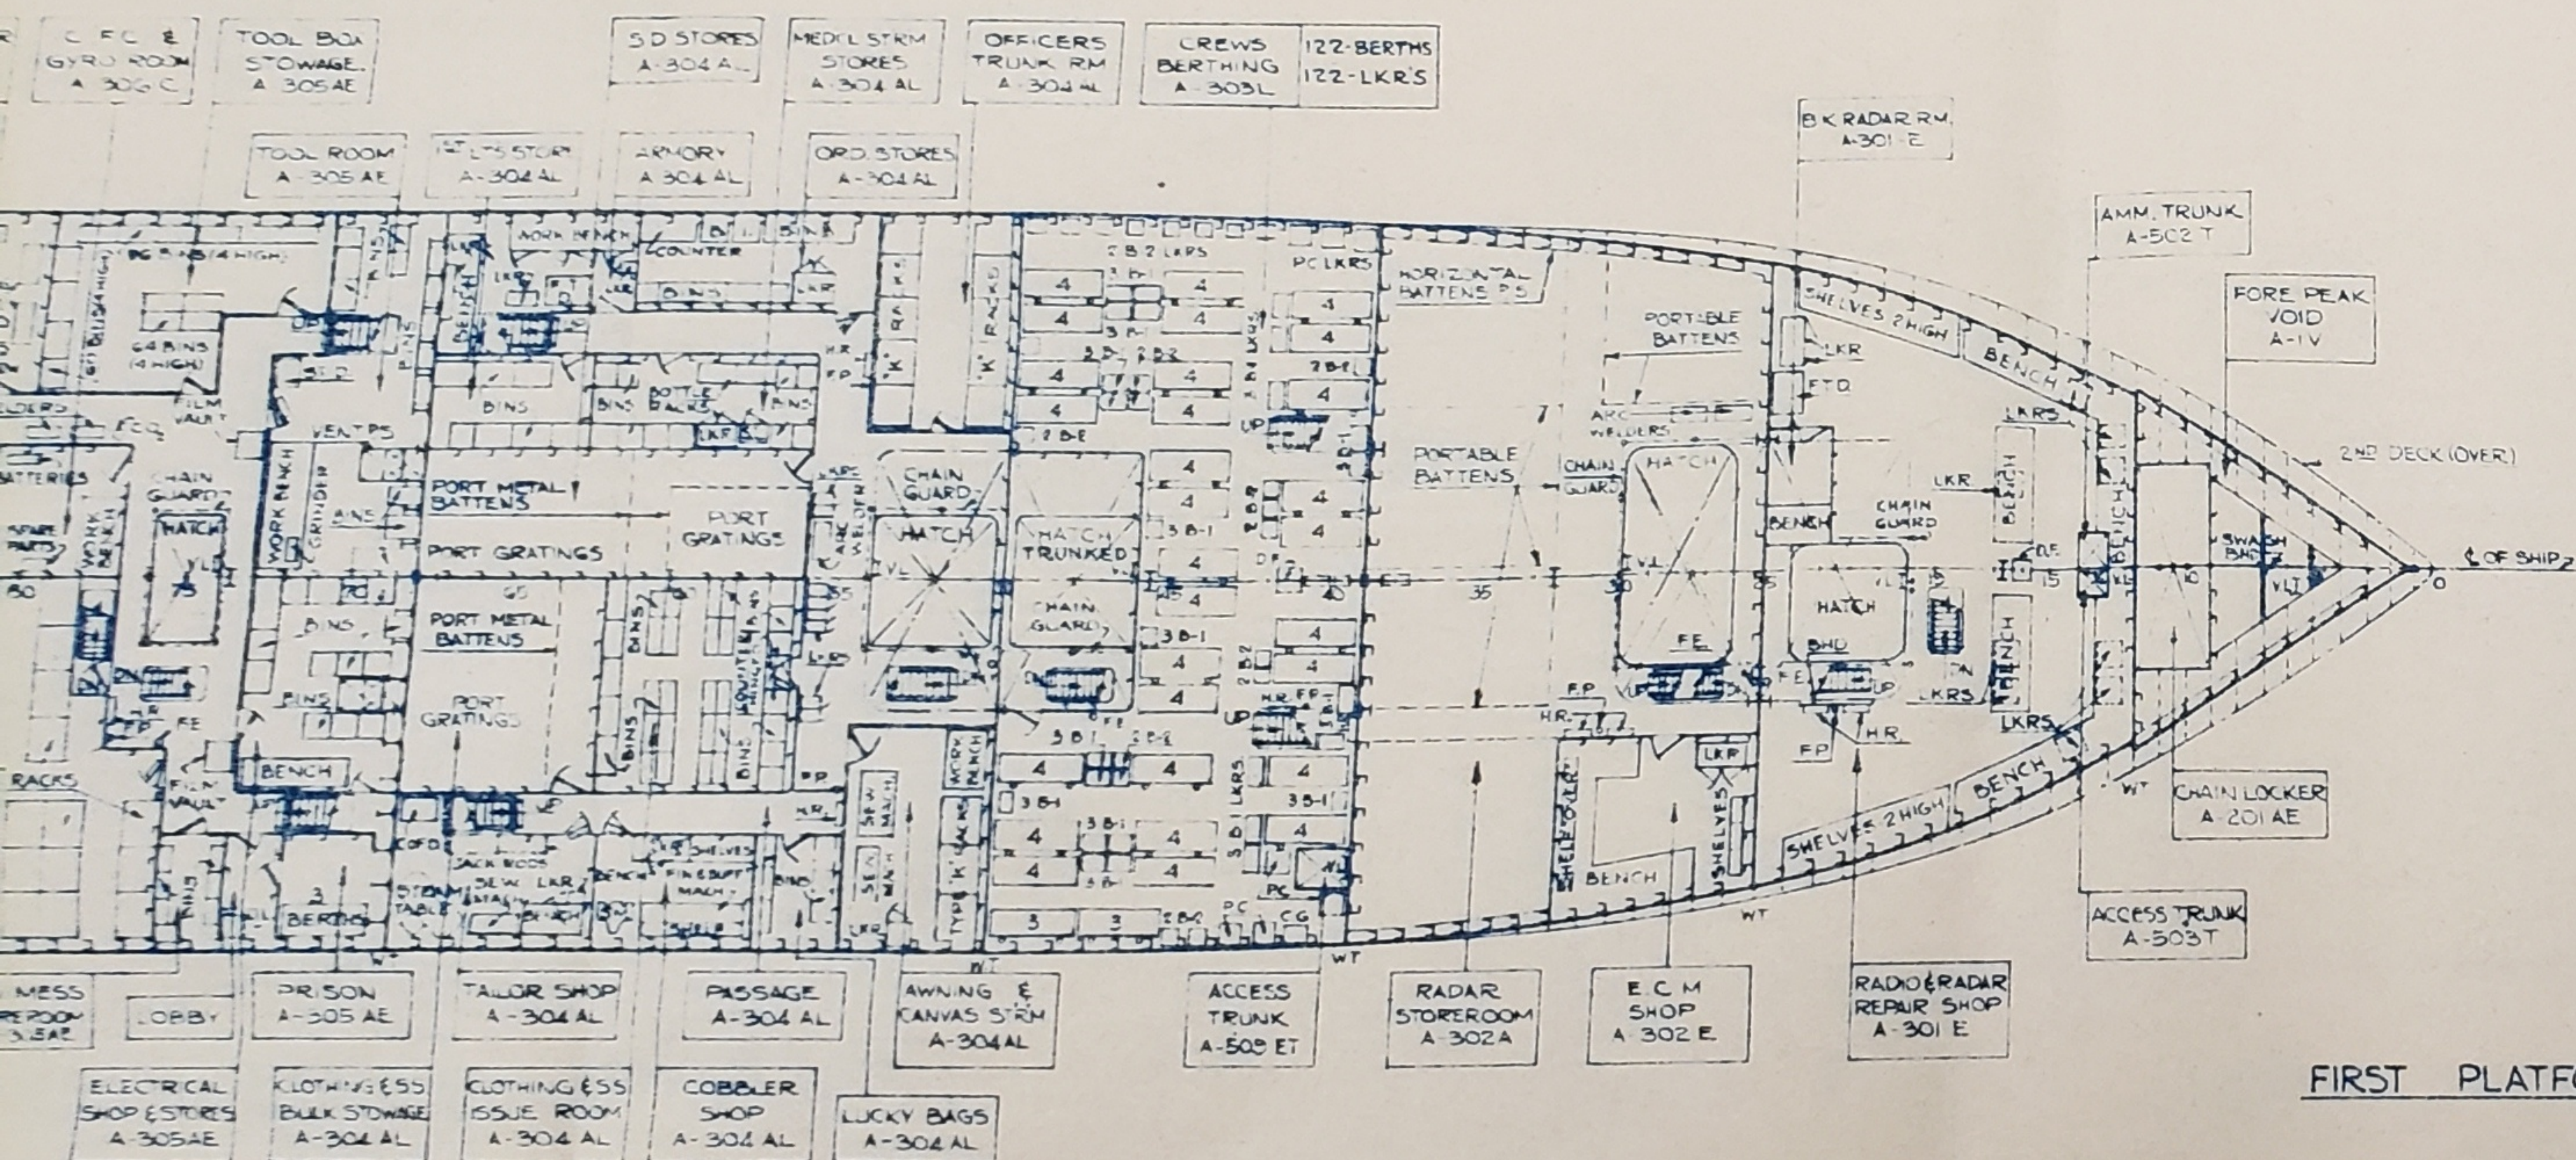

LIST OF ABBREVIATIONS


ABV. --- ABOVE
 AMM --- AMMUNITION
 ARRGT. --- ARRANGEMENT
 BHD. --- BULKHEAD
 B --- BERTH
 C --- CENTERLINE
 COAM. --- COAMING
 DIA. --- DIAMETER
 DK --- DECK
 DN --- DOWN
 DWG --- DRAWING
 D.W. --- DRAIN WELL
 D.F. --- DRINKING FOUNTAIN
 E.M. --- EXPANDED METAL
 F.C. --- FIRE CONTROL
 F.S. --- FIRE STATION
 F.P. --- FIRE PLUG
 F.T.D. --- FLAT TOP DESK
 F.E. --- FIRE EXTINGUISHER
 FR. --- FRAME
 F.B. --- FLAT BAR
 H --- HATCH
 H.R. --- HOSE RACK


I.C. --- INTER COMMUNICATIONS
 LKR. --- LOCKER
 M/M. --- MILLIMETER
 M.H. --- MANHOLE
 M.J. --- METAL JOINER
 N.T. --- NON-TIGHT
 O.T. --- OIL-TIGHT
 P/S --- PORT-STARBOARD
 PL. --- PLATE
 PLAT. --- PLATFORM
 P.C. --- PISTOL CABINET
 P.C. --- PEACOCK
 REFR. --- REFRIGERATION
 RM. --- ROOM
 R.W.T. --- RAISED WATER-TIGHT
 STAN. --- STANCHION
 S.D. --- SUPPLY DEPARTMENT
 S.M. --- SEWING MACHINE
 S.W.P.T. --- SALT WATER PRESS. TANK
 T.W.D. --- TYPEWRITER DESK
 V.L. --- VERTICAL LADDER
 W.T. --- WATER-TIGHT

FIRST PLATFORM

BUREAU OF SHIPS NO. AG73-S0103-611305

SCALE 1/16" = 1'-0"

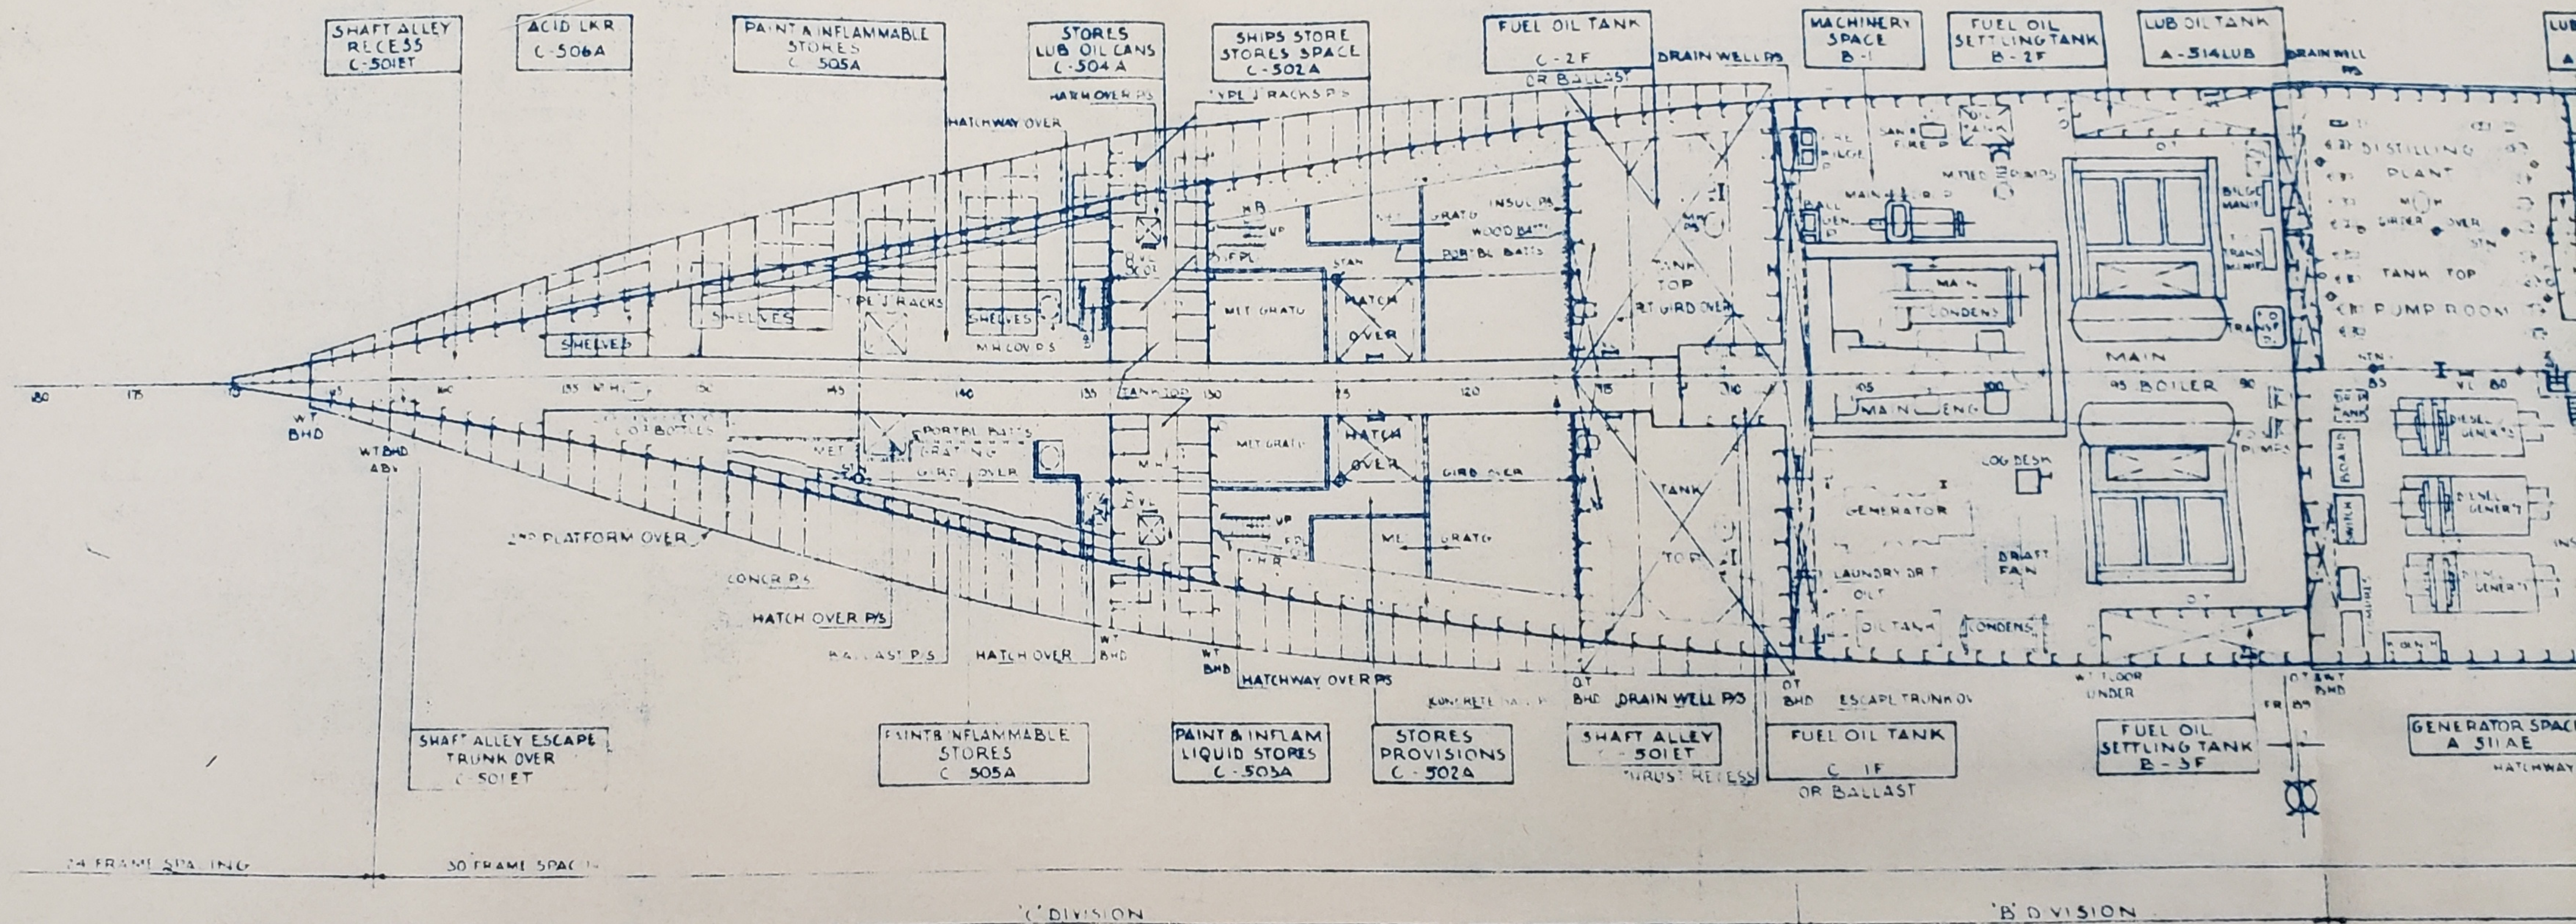

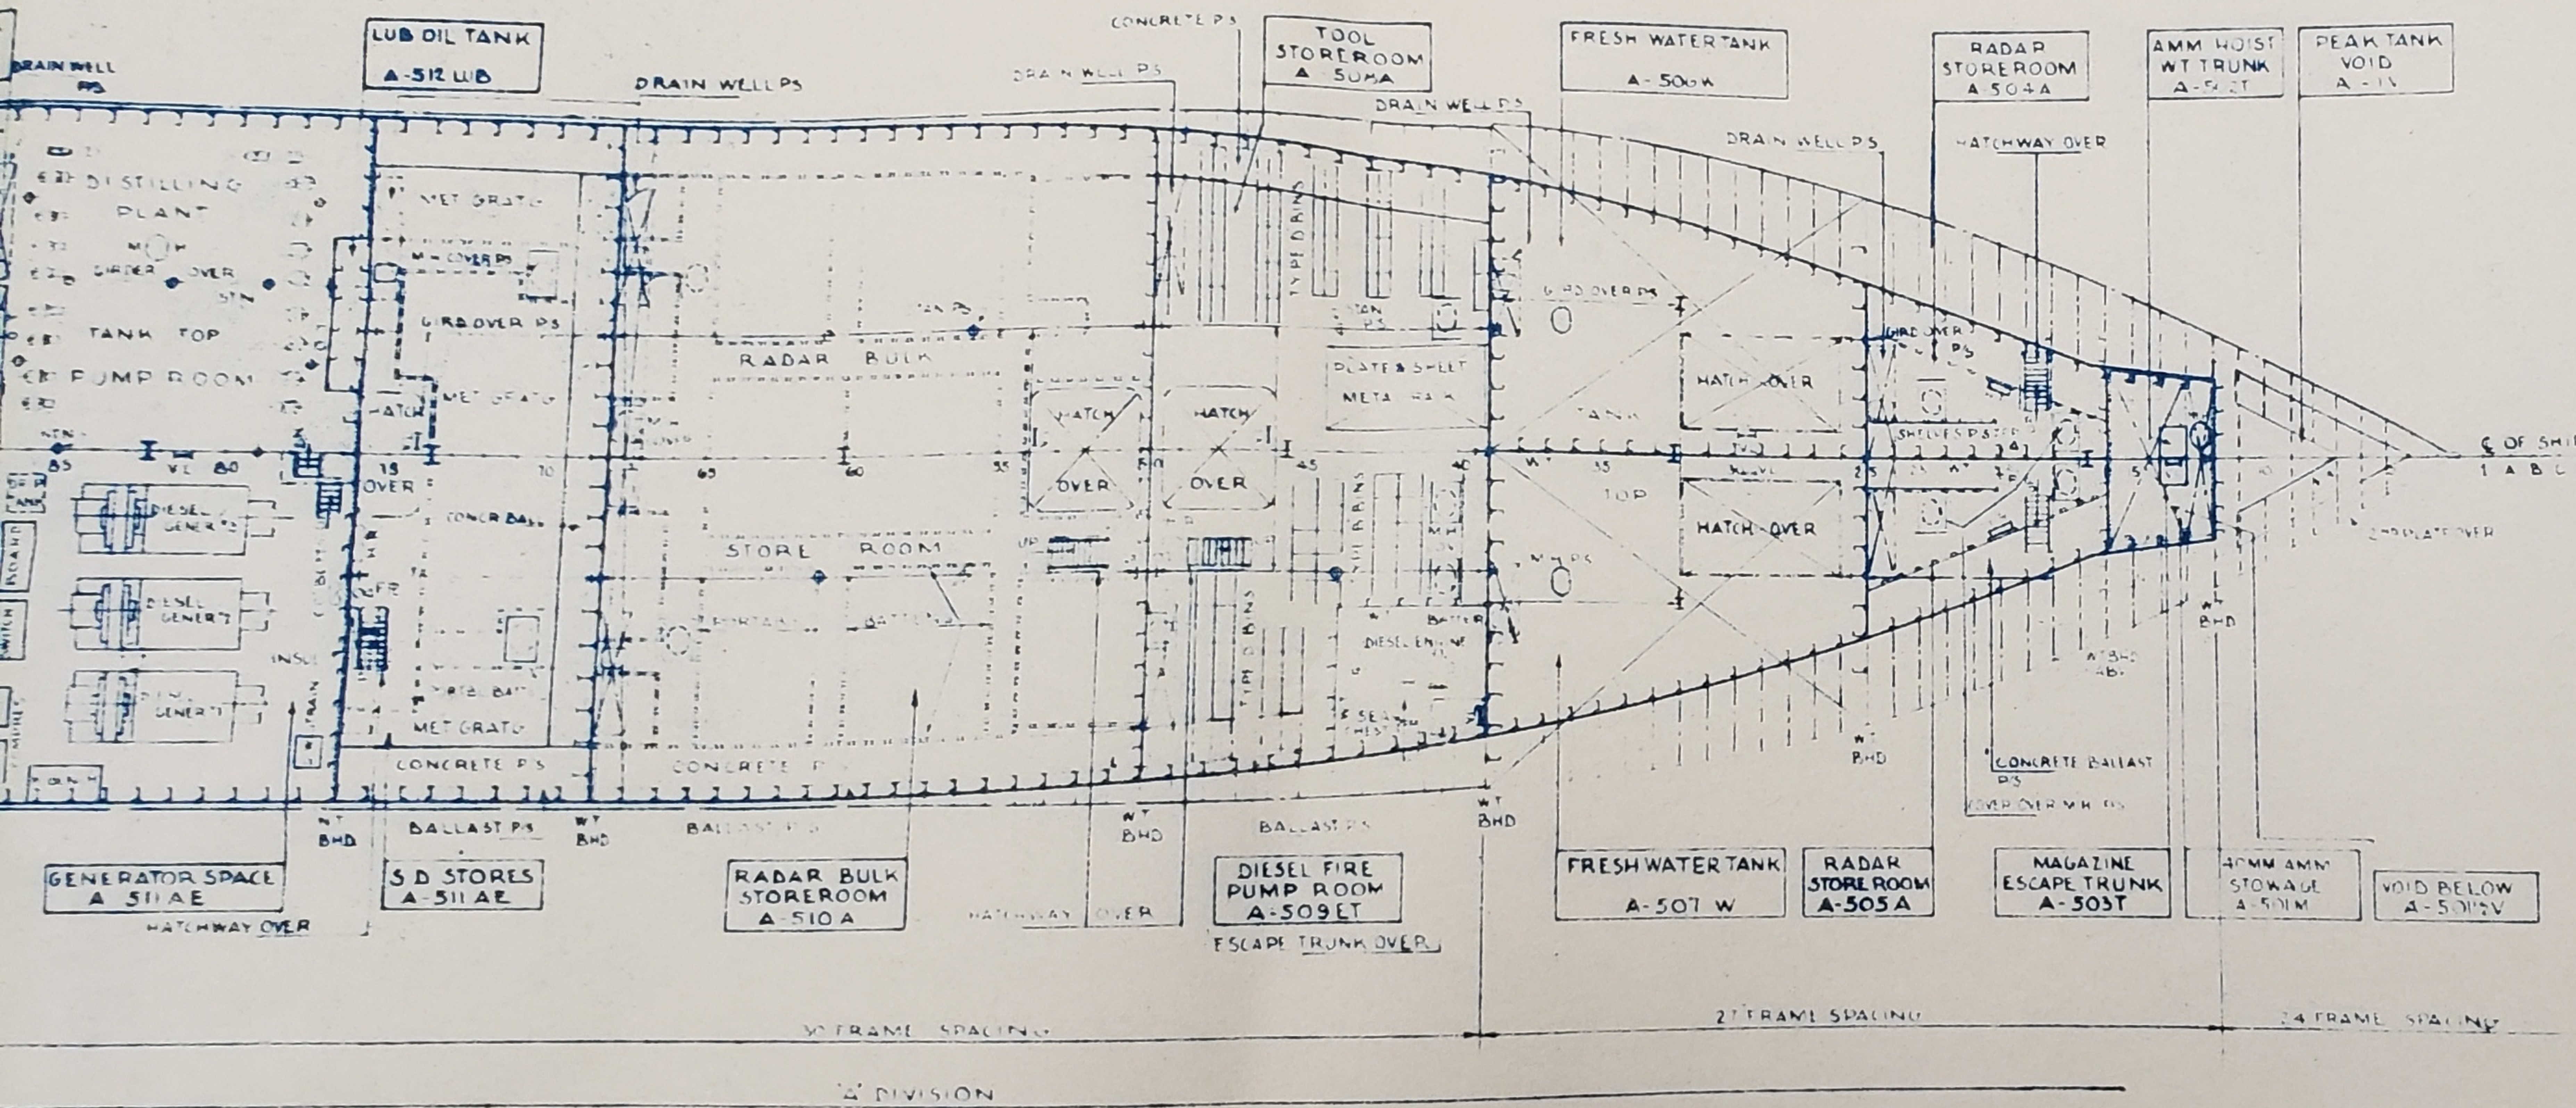

ABBREVIATIONS

INSUL.	---	INSULATION
M.H.	---	MAN HOLE
P/S	---	PORT & STARBOARD
W.T.	---	WATER TIGHT
STAN.	---	STANCHION
V.L.	---	VERTICAL LADDER
MET.	---	METAL
CONCR.	---	CONCRETE
BALL.	---	BALLAST
N.T.	---	NON-TIGHT
F.O.	---	FUEL OIL
BATTS.	---	BATTENS
LKR.	---	LOCKER
F.PL.	---	FIRE PLUG
GIRD.	---	GIRDER
O.T.	---	OILTIGHT
ABV.	---	ABOVE
BHD.	---	BULKHEAD
CL	---	CENTER LINE


HOLD

BUREAU OF SHIPS NO. AG73-SO103-611305

SCALE 1/16" = 1'-0"

SHEET 11 OF 12

LIGHTENING HOLES ON PORTSIDE SIMILAR TO STARBOARD SIDE & TO OPPOSITE HAND, EXCEPT WHERE OTHERWISE INDICATED

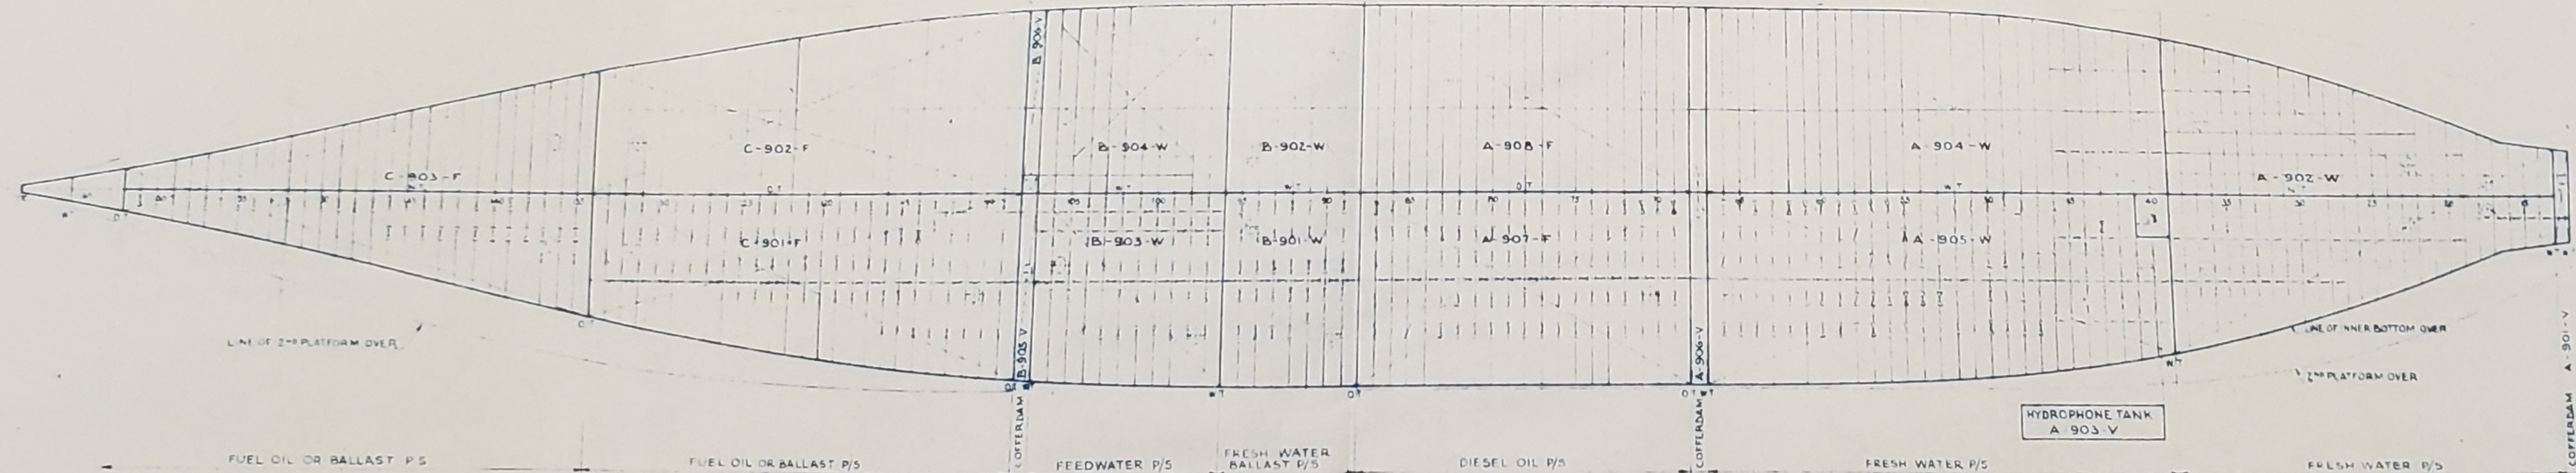

ABBREVIATIONS

NT-----NON-TIGHT
O.T-----OIL TIGHT
WT-----WATER TIGHT
P/S-----PORT & STARBOARD

INNER BOTTOM

BUREAU OF SHIPS NO. AG73-SO103-611305

SCALE 1/16" = 1'-0"